


URBAN EDGE

LANDSCAPE ARCHITECTS

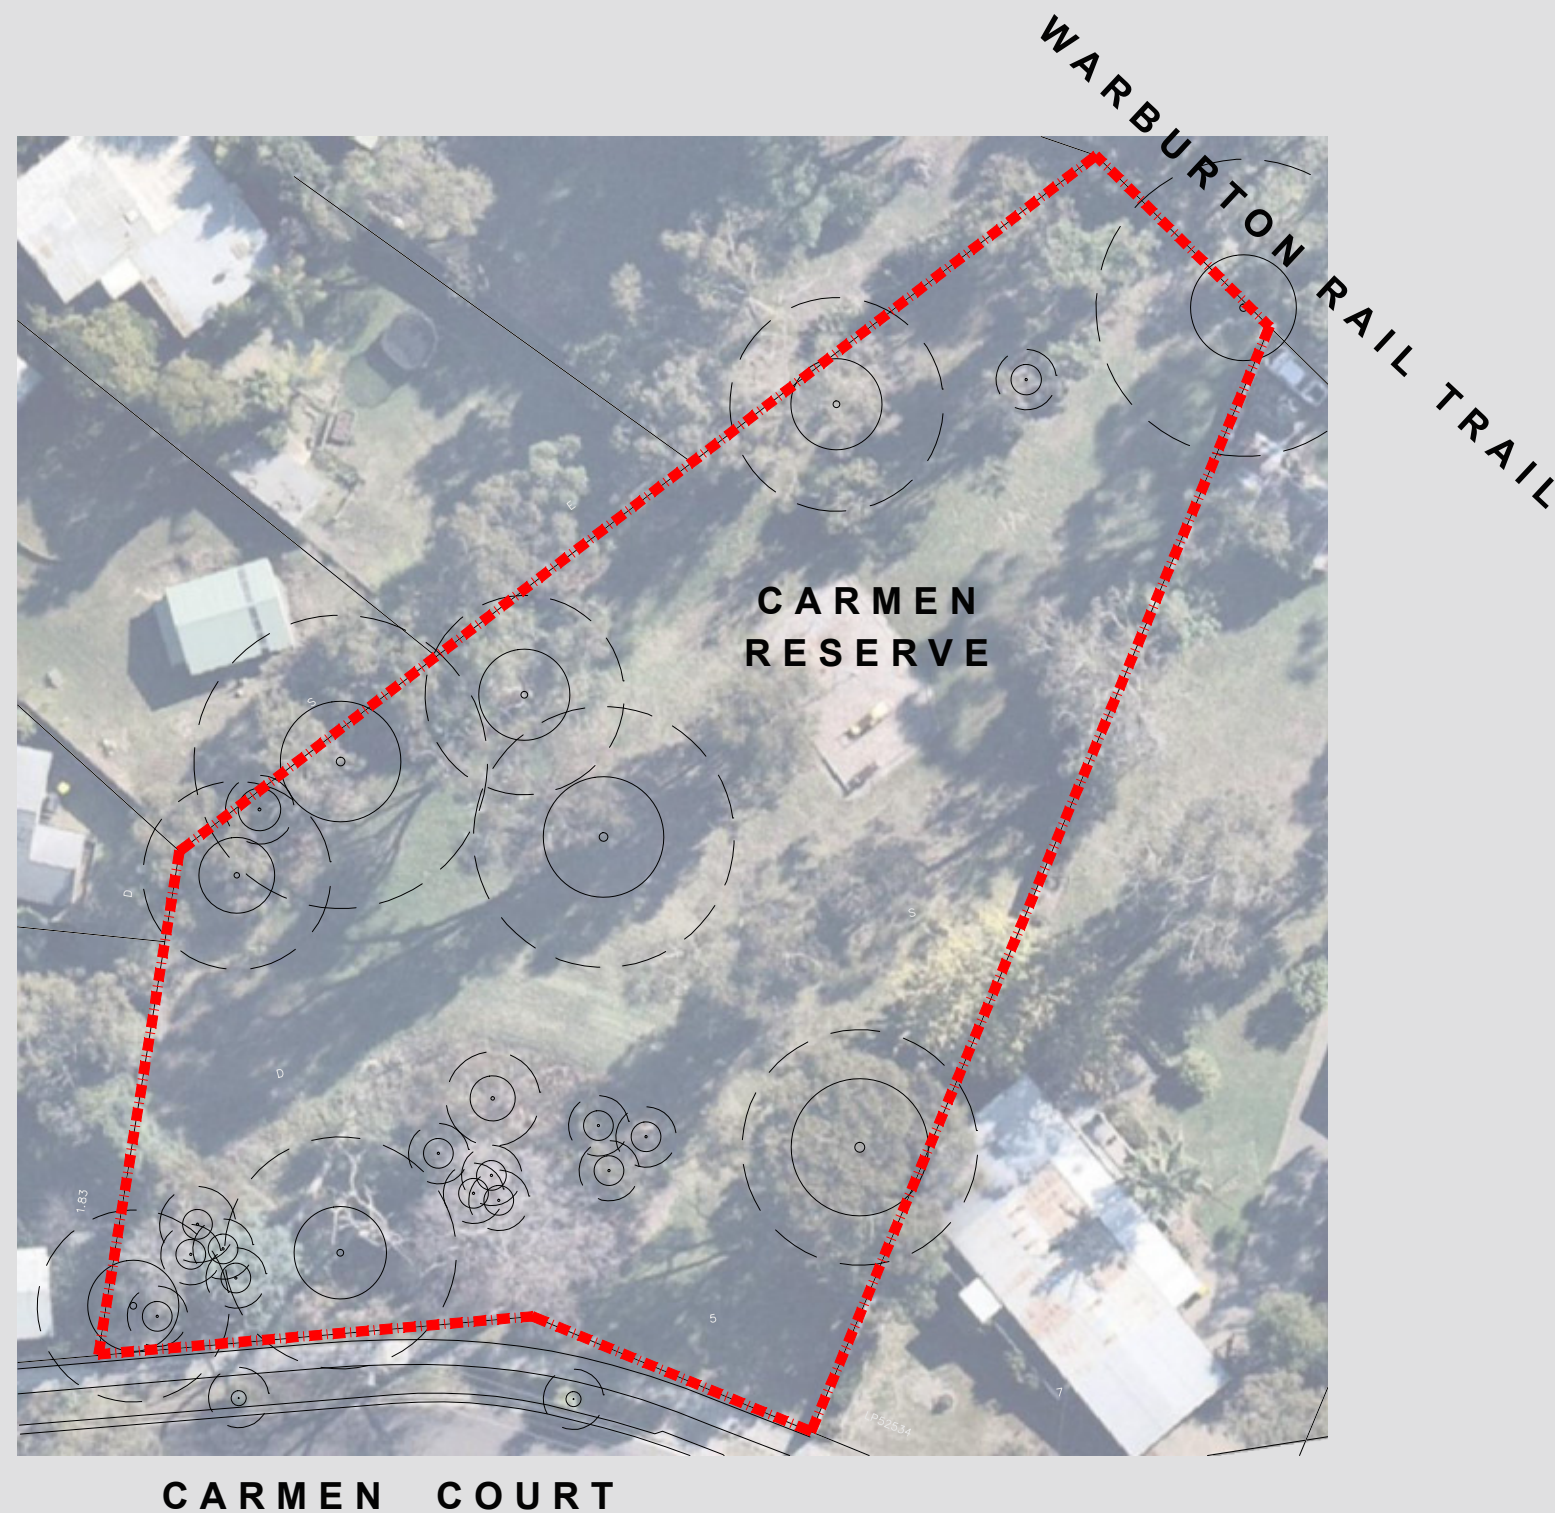

CARMEN RESERVE
CARMEN COURT, LILYDALE
LANDSCAPE CONCEPT DESIGN

CONTEXT PLAN
1:500 @ A3
06/09/2021
1.

URBAN EDGE

LANDSCAPE ARCHITECTS




CARMEN RESERVE
CARMEN COURT, LILYDALE
LANDSCAPE CONCEPT DESIGN

PLAN
 1:300 @ A3
 06/09/2021
 2.

URBAN EDGE

LANDSCAPE ARCHITECTS

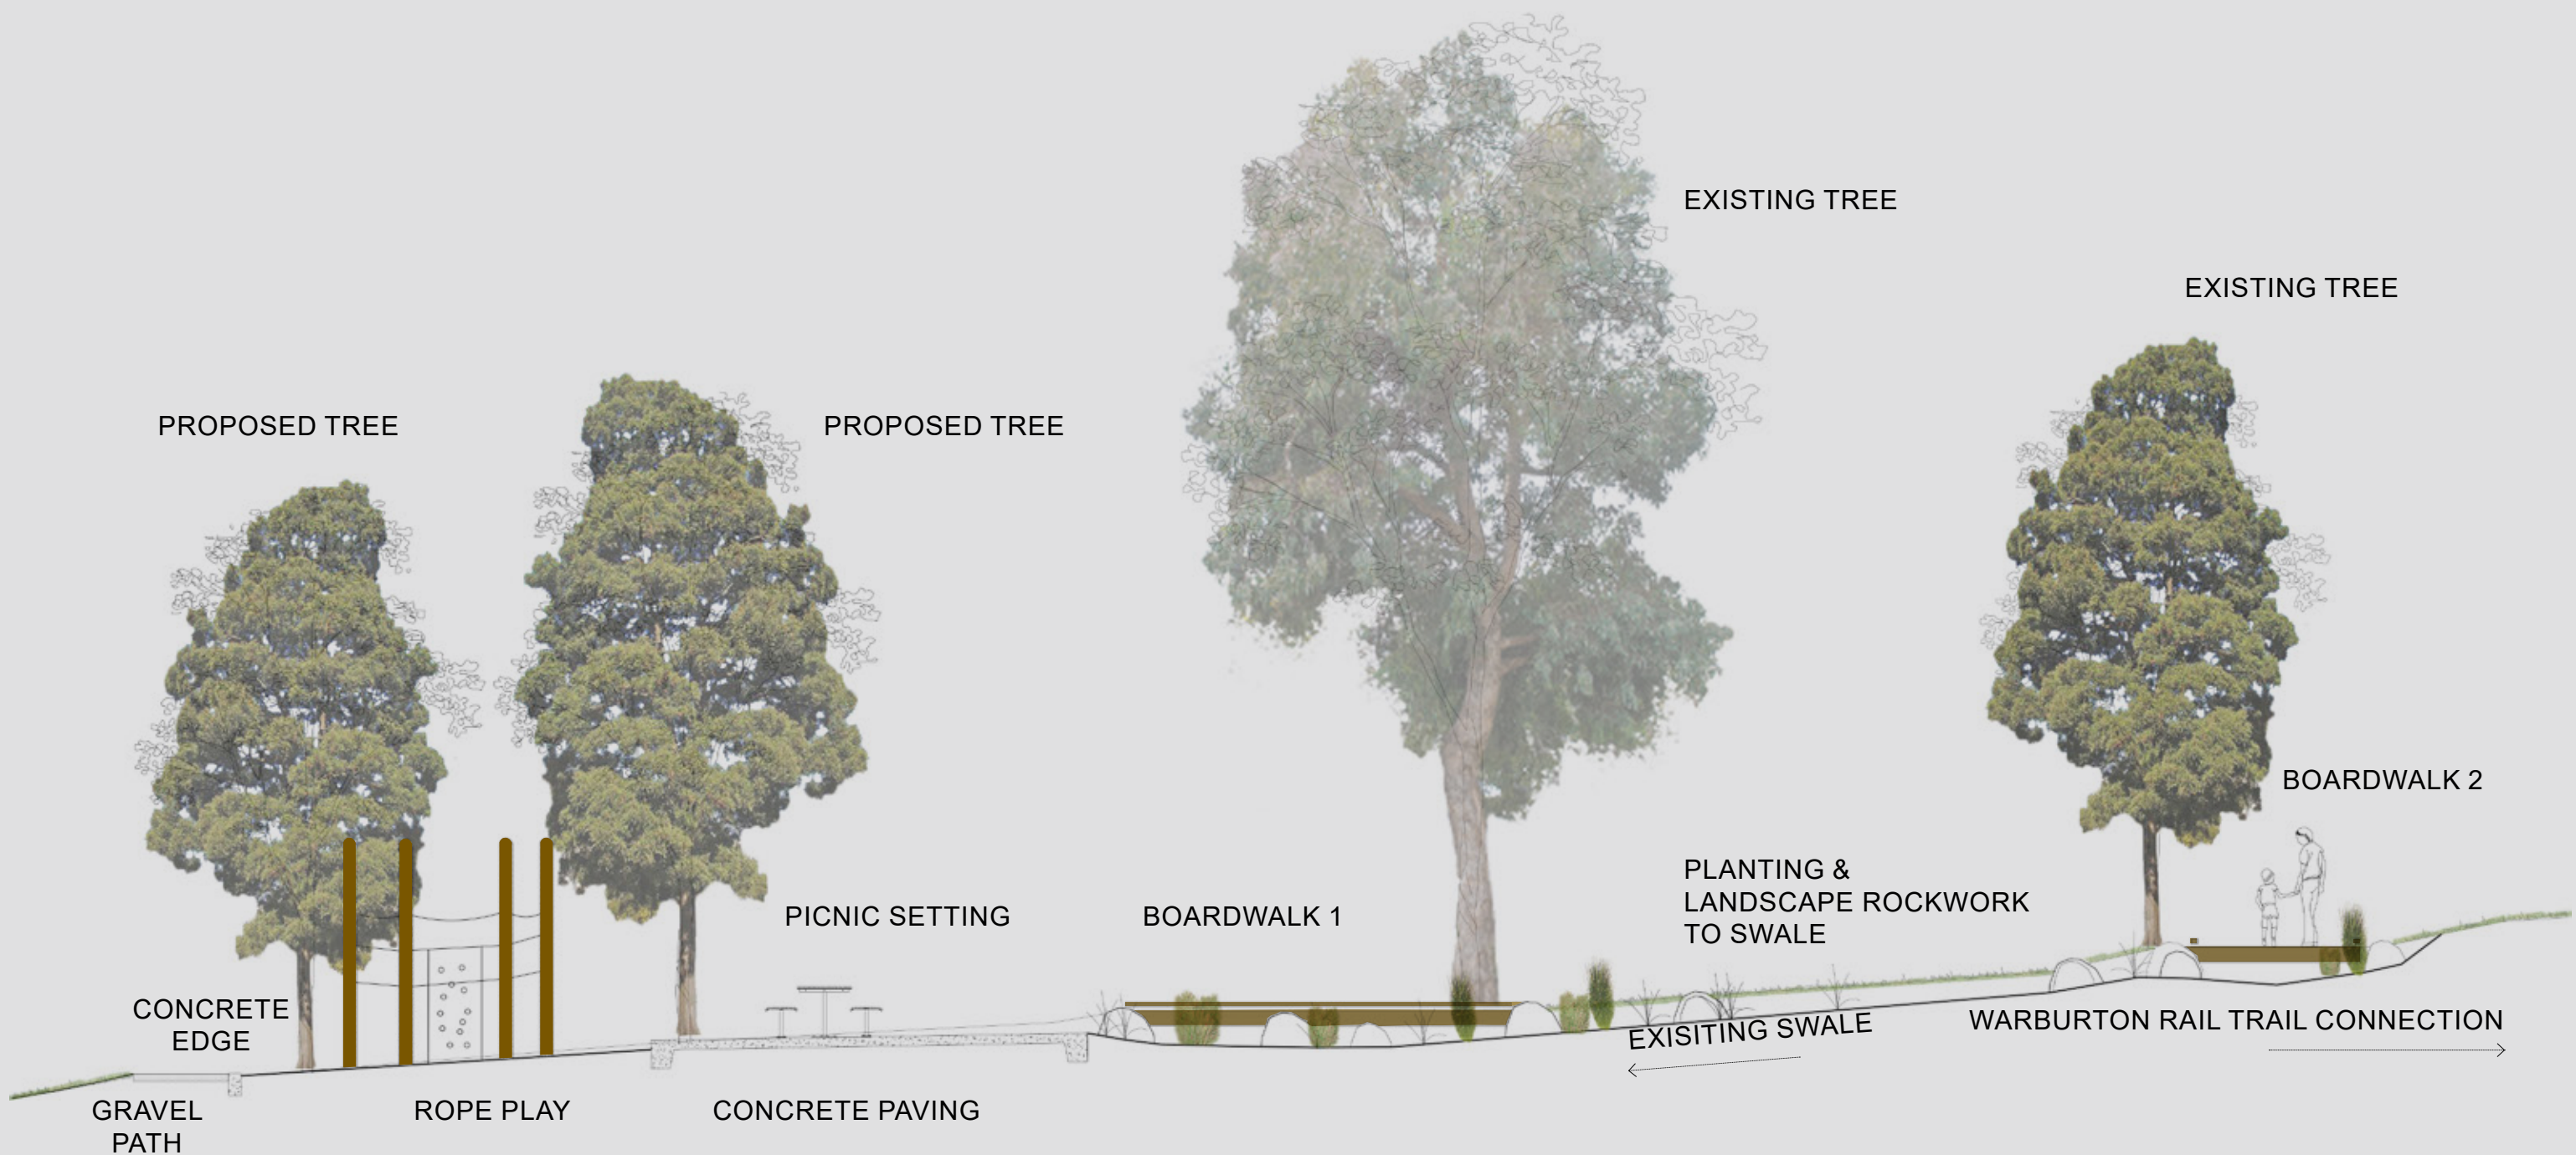

CARMEN RESERVE
CARMEN COURT, LILYDALE
LANDSCAPE CONCEPT DESIGN

SECTION A-A'
1:100 @ A3
06/09/2021
3.

URBAN EDGE

LANDSCAPE ARCHITECTS



RECYCLE EXISTING BENCH SEAT



RECYCLE EXISTING PIERS



RETAIN RESERVE SIGN



EXISTING BEACHING & SWALE



RECYCLE MULCH & DONATE PLAY EQUIPMENT



INFILL MAINTENANCE ACCESS CROSSOVER

**CARMEN RESERVE
CARMEN COURT, LILYDALE
LANDSCAPE CONCEPT DESIGN**

EXISTING FEATURES
IMAGERY 01
06/09/2021
4.

URBAN EDGE

LANDSCAPE ARCHITECTS



BUSHWALKS



LOGS FOR PLAY & SEATING



PERMEABLE PATHS (GRAVEL)



LANDSCAPE ROCKWORK



TIMBER BOARDWALKS

CARMEN RESERVE
CARMEN COURT, LILYDALE
LANDSCAPE CONCEPT DESIGN

MATERIALS & FURNITURE
IMAGERY 02
06/09/2021
5.

URBAN EDGE

LANDSCAPE ARCHITECTS



MONKEY BARS



SWING SET



JUNIOR ROCKER



CLIMBING SKILLS



TURN OVER BARS



FUNNEL WEB ROPE PLAY

CARMEN RESERVE
CARMEN COURT, LILYDALE
LANDSCAPE CONCEPT DESIGN

PLAY INSPIRATION
IMAGERY 03
06/09/2021
6.

URBAN EDGE


LANDSCAPE ARCHITECTS



OPTION A



OPTION B

 


OPTION C

URBAN EDGE

LANDSCAPE ARCHITECTS



OPTION A - PAVING & STENCIL ART

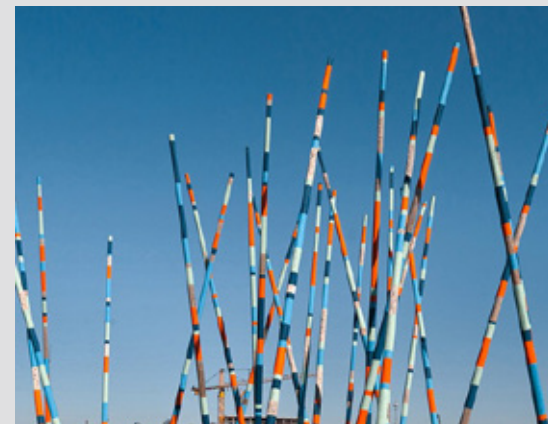

OPTION B - WOOD CARVING & SCULPTURE

**CARMEN RESERVE
CARMEN COURT, LILYDALE
LANDSCAPE CONCEPT DESIGN**

**ART OPTIONS
IMAGERY 05
06/09/2021
8.**