No. 25

No. 23

No. 21

No.

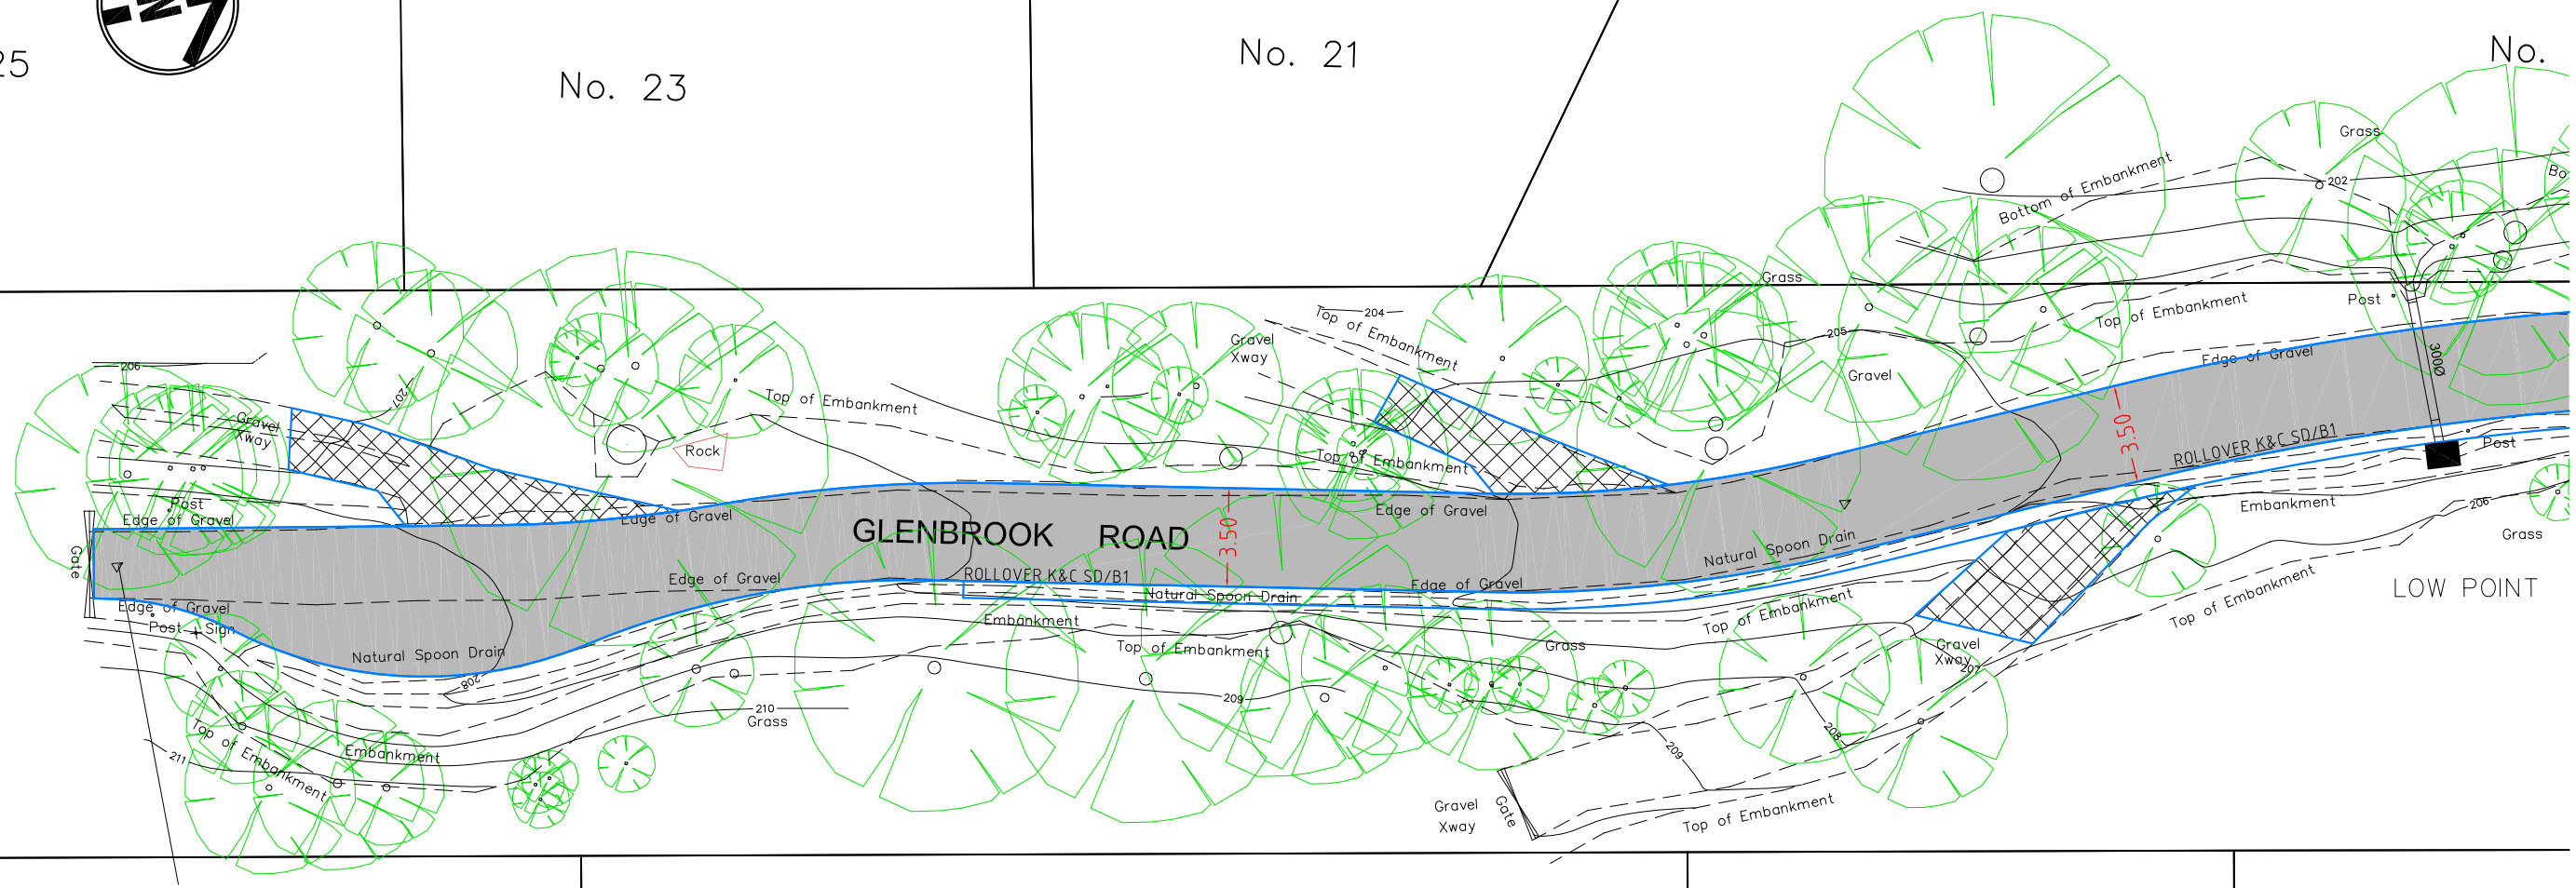

TBM 7
E=384128.61
N=5820138.10
RL=208.45
SPIKE PLACED
IN XWAY

No. 19

No. 19

No. 17

LEGEND

REHABILITATE ROAD PAVEMENT
(3.50m WIDE LIP TO LIP)
REFER TO DETAIL ON SHEET 3

CONSTRUCT 100mm COMPACTED DEPTH CLASS 2 20mm
CRUSHED ROCK VEHICLE CROSSING

0 2.5 5 7.5 10 12.5

SCALE OF METRES
SCALE 1: 250 A3 SHEET

CIVIL ROAD SOLUTIONS
ABN 13 151 174 104
60 Thompson Street, Avondale Heights, 3034
Phone: (03) 9331 4683, Fax: (03) 9331 3179
Mob: 0402 231310
Email: rimrek@civilroadsolutions.com

www.dialbeforeyoudig.com.au DIAL 1100 BEFORE YOU DIG

AMENDMENTS		
DATE	REVISION	AUTHORISED

LEGEND									
Conduits	C	Telecom U/G Cable	T	Telecom Pole		Proposed K & Ch			
Existing Drains	D	Water Main	W	Telecom Pit		Asphalt Area			
S.E.C. U/G Cable	E	Fire Hydrant	FH	Existing Drain Pits		Concrete Area			
Gas Main	G	Fire Plug	FP	Proposed Drain Pits		Gravel Area			
Sewer Main	S	Stop Valve	SV	Proposed Drains		Tree to be removed			
Property Outlet	SW	S.E.C. Pole		Existing K & Ch		Survey Station			

Survey by:	MOONLAND GROUP
Plan by:	CIVIL ROAD SOLUTIONS
Checked by:	ROBERT IMREK
Project Engineer:	ROBERT IMREK
Plot Date:	8/10/2021
Computer Reference:	GLENBROOK ROAD 1333P2

SCALES	
Plan:	1:--
Cross Sections:	1:--
Details:	A3
Date:	-

Datum Adopted And Location: AHD
Co-ordinate Datum: AMG

YARRA RANGES COUNCIL

GLENBROOK ROAD, WARBURTON
STATION ROAD TO END
ROAD UPGRADE SPECIAL CHARGE SCHEME
DETAIL PLAN

Checked by	—
Approved	—
Manager – Infrastructure Services	

Total No. of Sheets	Sheet No.
5	1

Drawing No. 1333P3

Document Set ID: 6988026
Version: 1, Version Date: 04/03/2022

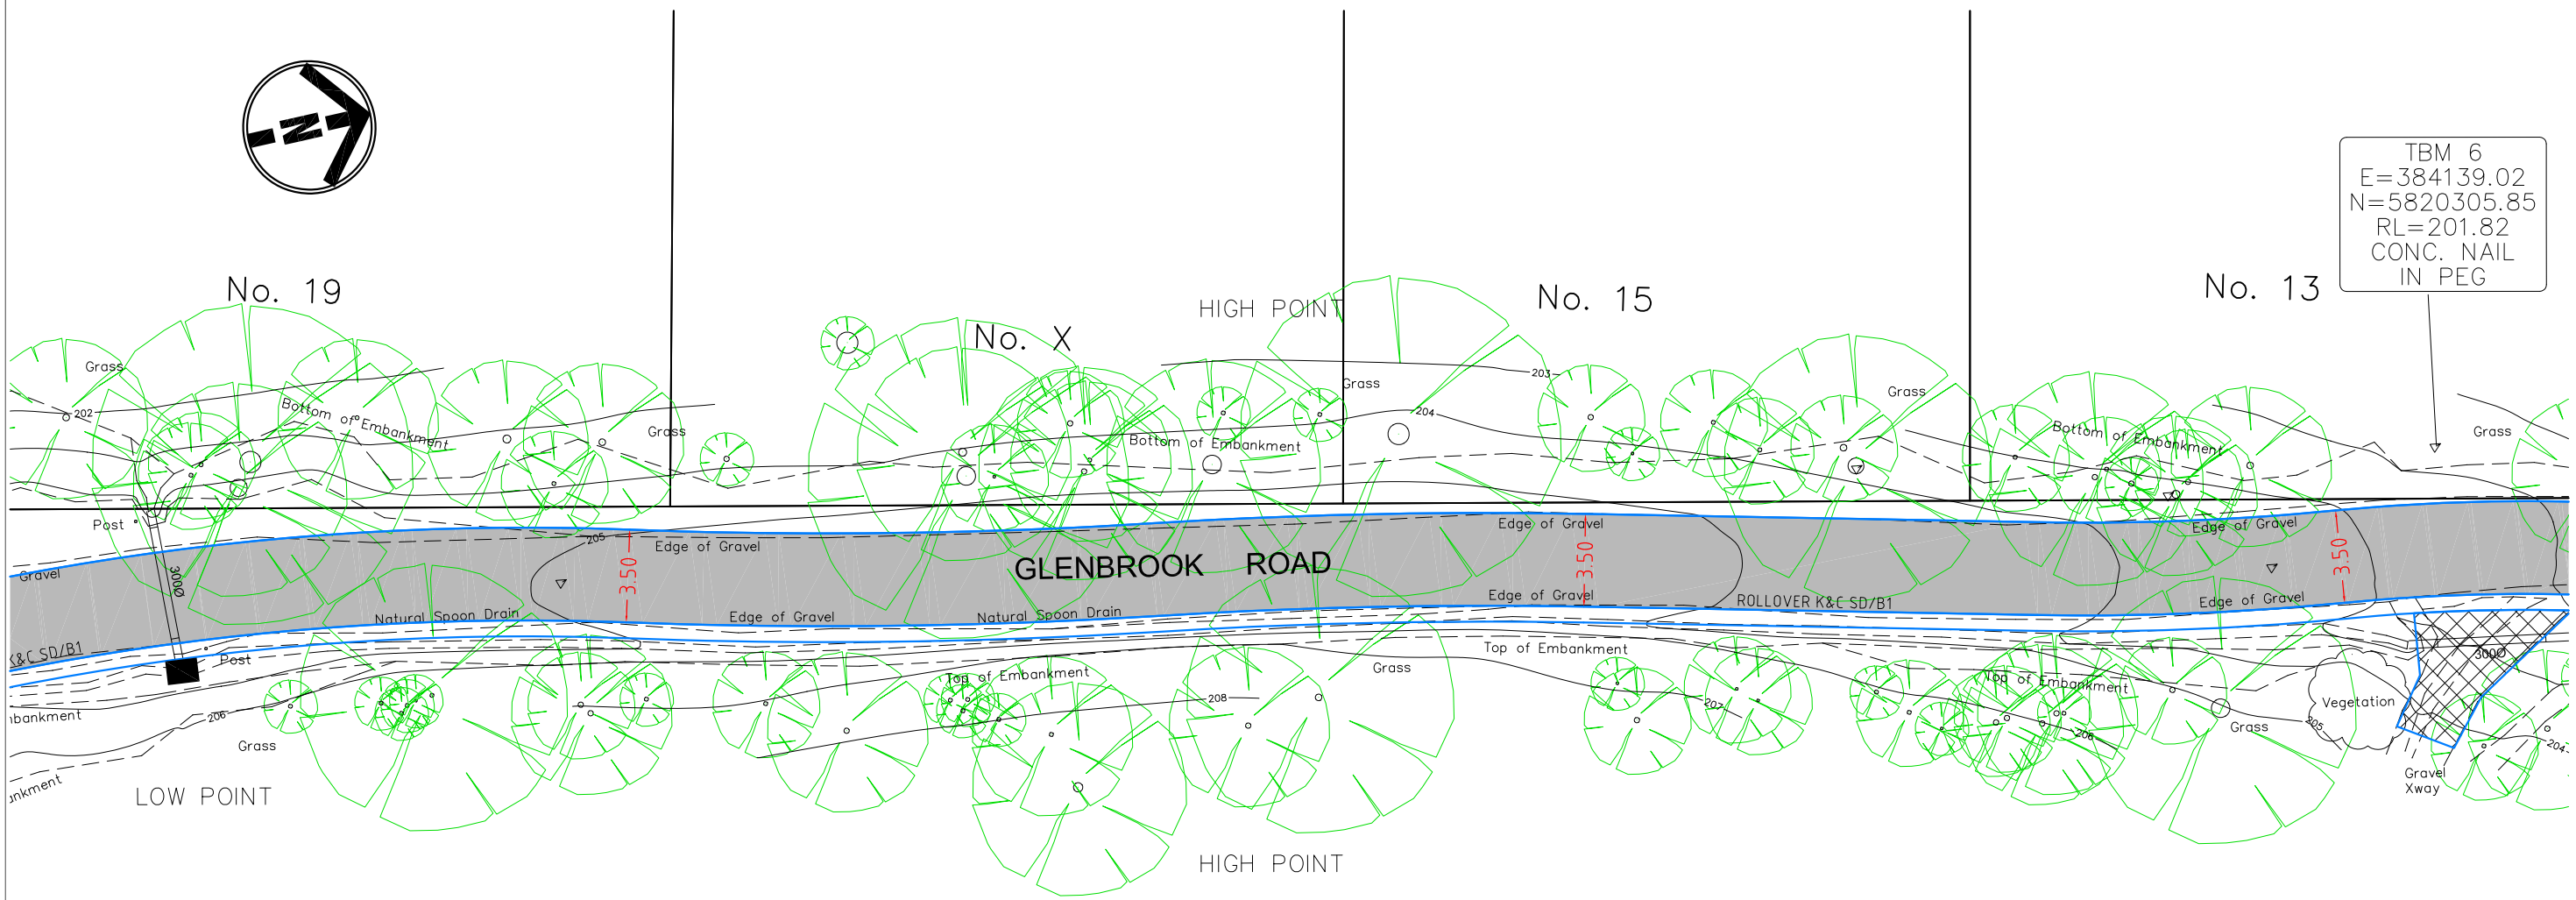

No. X

No. 13

No. 11

LEGEND

REHABILITATE ROAD PAVEMENT
(3.50m WIDE LIP TO LIP)
REFER TO DETAIL ON SHEET 3

CONSTRUCT 100mm COMPACTED DEPTH CLASS 2 20mm CRUSHED ROCK VEHICLE CROSSING

0 2.5 5 7.5 10 12.5

SCALE OF METRES
SCALE 1: 250 A3 SHEET

CIVIL ROAD SOLUTIONS
ABN 13 151 174 104
60 Thompson Street, Avondale Heights, 3034
Phone: (03) 9331 4683, Fax: (03) 9331 3179
Mob: 0402 231310
Email: rimrek@civilroadsolutions.com

www.dialbeforeyoudig.com.au
DIAL 1100 BEFORE YOU DIG

AMENDMENTS

DATE	REVISION	AUTHORISED

LEGEND

Conduits	C	Telecom U/G Cable	T	Telecom Pole	T	Proposed K & Ch	
Existing Drains	D	Water Main	W	Telecom Pit		Asphalt Area	
S.E.C. U/G Cable	E	Fire Hydrant	FH	Existing Drain Pits		Concrete Area	
Gas Main	G	Fire Plug	FP	Proposed Drain Pits		Gravel Area	
Sewer Main	S	Stop Valve	SV	Proposed Drains		Tree to be removed	
Property Outlet	SW	S.E.C. Pole		Existing K & Ch		Survey Station	

Survey by:	MOONLAND GROUP
Plan by:	CIVIL ROAD SOLUTIONS
Checked by:	ROBERT IMREK
Project Engineer:	ROBERT IMREK
Plot Date:	8/10/2021
Computer Reference:	GLENBROOK ROAD 1333P2

SCALES

Plan:	1:--
Cross Sections:	1:--
Long Sections:	1:--
Details:	A3
Date:	-

Datum Adopted And Location
AHD
Co-ordinate Datum
AMG

YARRA RANGES COUNCIL

GLENBROOK ROAD, WARBURTON
STATION ROAD TO END
ROAD UPGRADE SPECIAL CHARGE SCHEME
DETAIL PLAN

Checked by —
Approved —
Manager – Infrastructure Services

Total No. of Sheets: 5
Sheet No.: 2
Drawing No.: 1333P3

Document Set ID: 6988026
Version: 1, Version Date: 04/03/2022

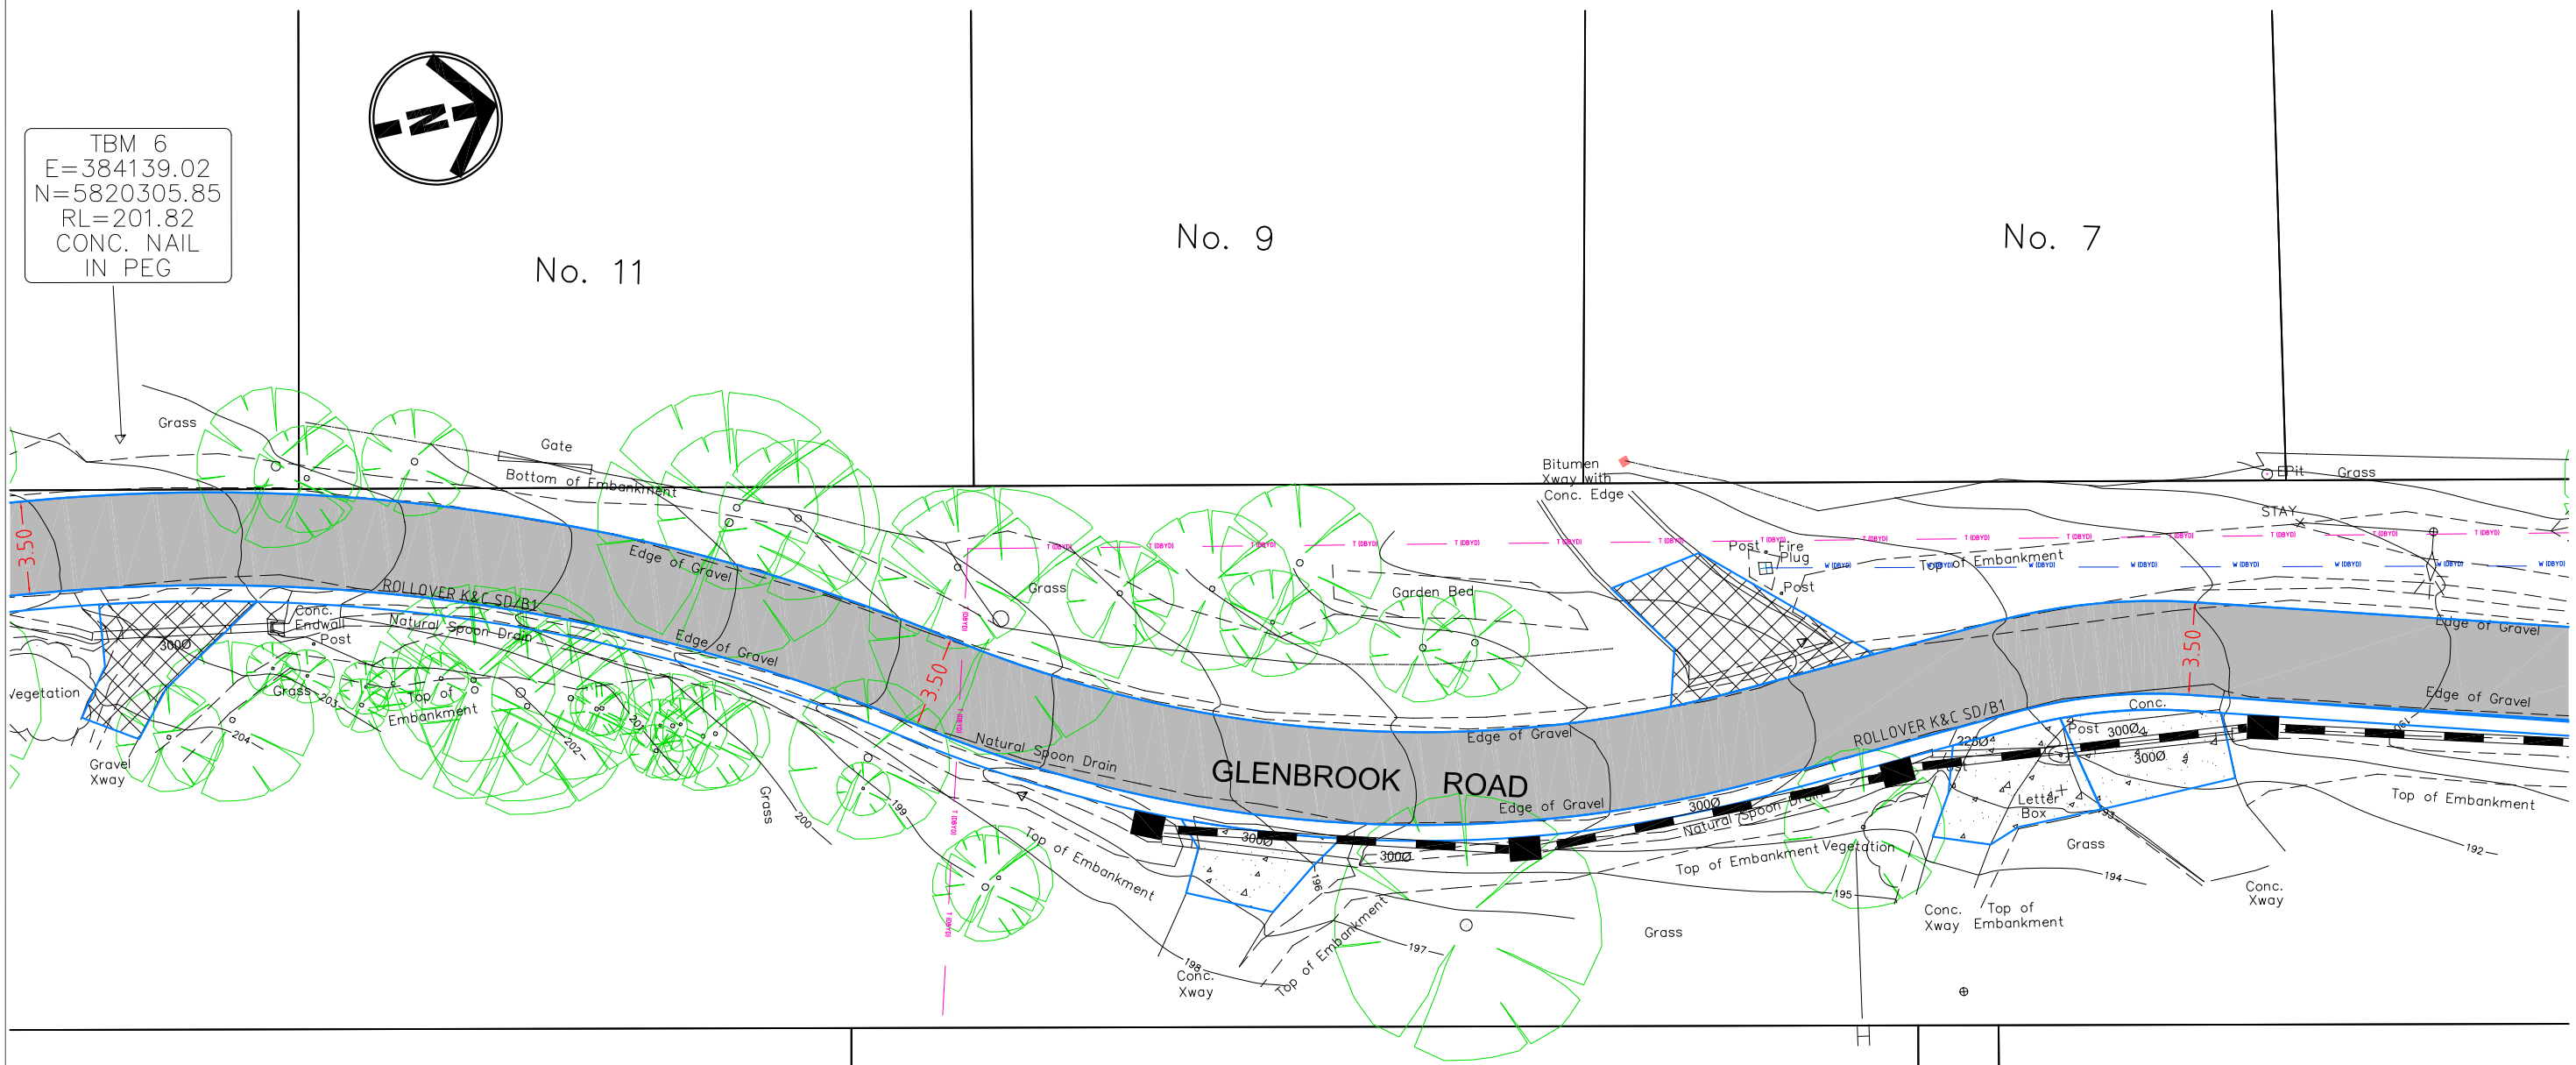

LEGEND

REHABILITATE ROAD PAVEMENT
(3.50m WIDE LIP TO LIP)
REFER TO DETAIL ON SHEET 3

CONSTRUCT 100mm COMPACTED DEPTH CLASS 2 20mm CRUSHED ROCK VEHICLE CROSSING

CONSTRUCT CONCRETE VEHICLE CROSSING AS PER YARRA RANGES STD DRG SD/C2

0 2.5 5 7.5 10 12.5

SCALE OF METRES
SCALE 1: 250 A3 SHEET

CIVIL ROAD SOLUTIONS
ABN 13 151 174 104
60 Thompson Street, Avondale Heights, 3034
Phone: (03) 9331 4683, Fax: (03) 9331 3179
Mob: 0402 231310
Email: rimrek@civilroadsolutions.com

www.dialbeforeyoudig.com.au DIAL 1100 BEFORE YOU DIG

AMENDMENTS

DATE	REVISION	AUTHORISED

LEGEND

Conduits	C	Telecom U/G Cable	T	Telecom Pole		Proposed K & Ch	
Existing Drains	D	Water Main	W	Telecom Pit		Asphalt Area	
S.E.C. U/G Cable	E	Fire Hydrant	FH	Existing Drain Pits		Concrete Area	
Gas Main	G	Fire Plug	FP	Proposed Drain Pits		Gravel Area	
Sewer Main	S	Stop Valve	SV	Proposed Drains		Tree to be removed	
Property Outlet	SW	S.E.C. Pole		Existing K & Ch		Survey Station	

Survey by:	MOONLAND GROUP
Plan by:	CIVIL ROAD SOLUTIONS
Checked by:	ROBERT IMREK
Project Engineer:	ROBERT IMREK
Plot Date:	8/10/2021
Computer Reference:	GLENBROOK ROAD 1333P2

SCALES

Plan:	1:--
Cross Sections:	1:--
Long Sections:	1:--
Details:	A3
Date:	-

Datum Adopted And Location: AHD
Co-ordinate Datum: AMG

YARRA RANGES COUNCIL

GLENBROOK ROAD, WARBURTON
STATION ROAD TO END
ROAD UPGRADE SPECIAL CHARGE SCHEME
DETAIL PLAN

Checked by: —
Approved: — Manager – Infrastructure Services

Total No. of Sheets: 5
Sheet No.: 3
Drawing No.: 1333P3

Document Set ID: 6988026
Version: 1, Version Date: 04/03/2022

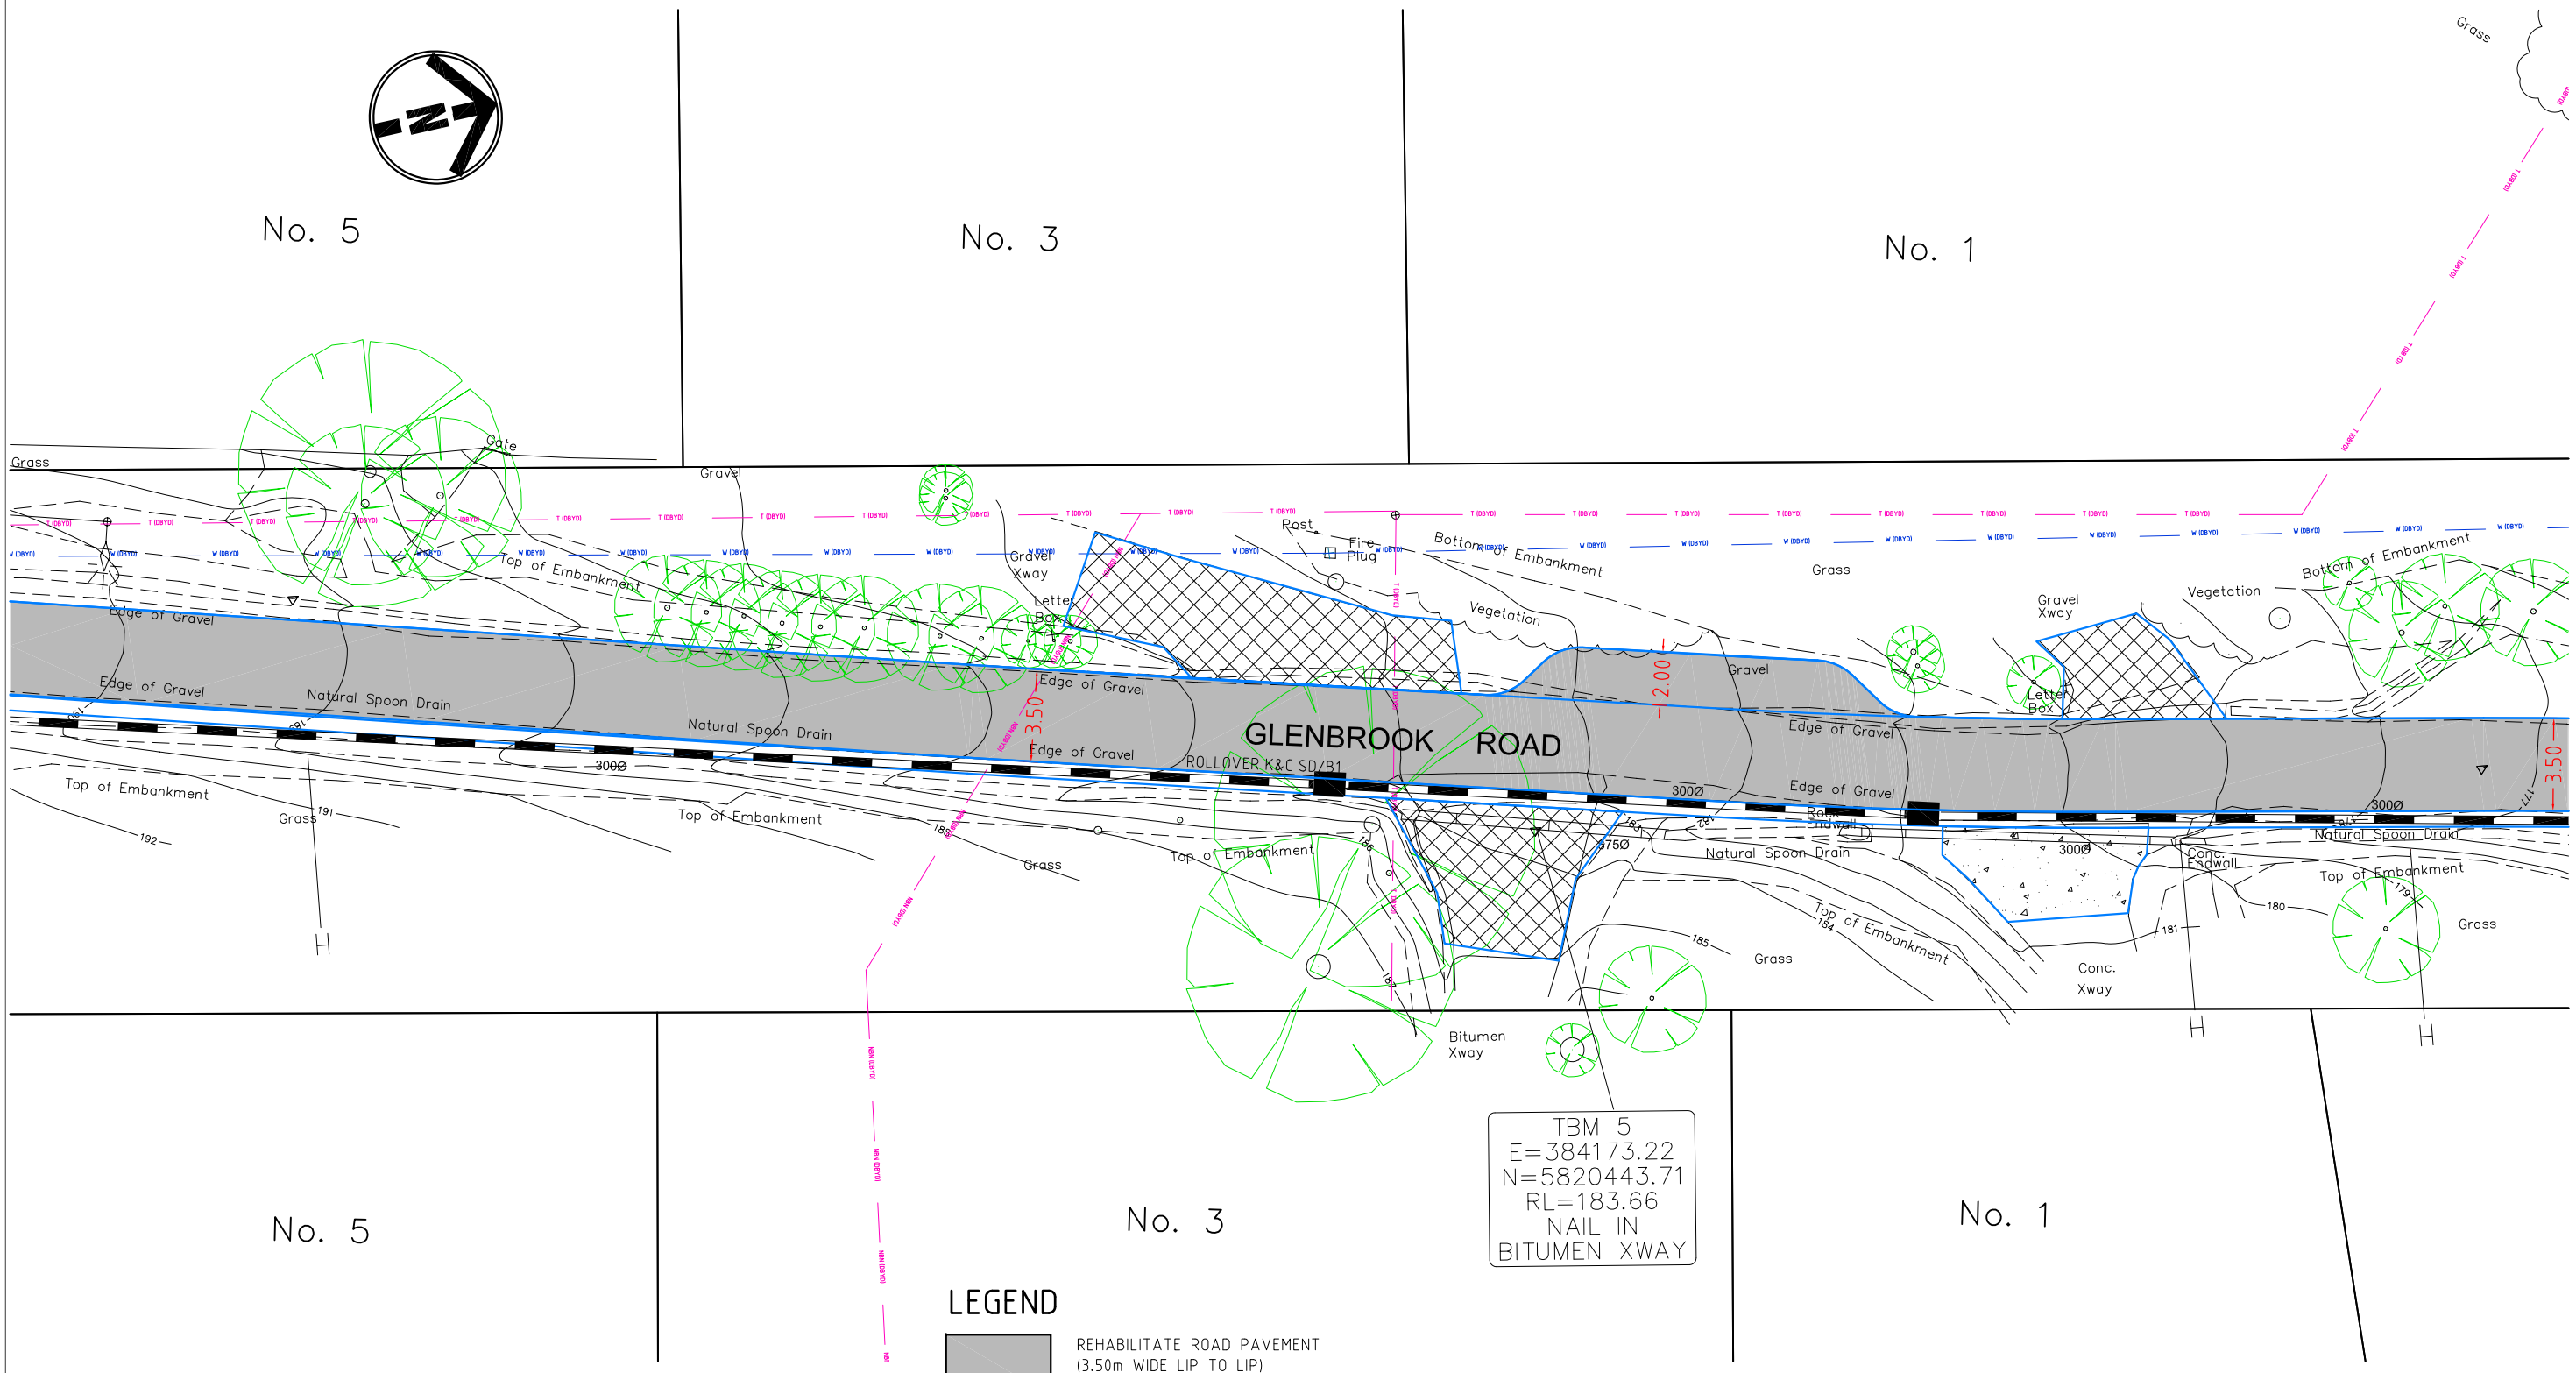

LEGEND

- REHABILITATE ROAD PAVEMENT (3.50m WIDE LIP TO LIP) REFER TO DETAIL ON SHEET 3
- CONSTRUCT 100mm COMPACTED DEPTH CLASS 2 20mm CRUSHED ROCK VEHICLE CROSSING
- CONSTRUCT CONCRETE VEHICLE CROSSING AS PER YARRA RANGES STD DRG SD/C2

0 2.5 5 7.5 10 12.5

SCALE OF METRES
SCALE 1: 250 A3 SHEET

CIVIL ROAD SOLUTIONS
ABN 13 151 174 104
60 Thompson Street, Avondale Heights, 3034
Phone: (03) 9331 4683, Fax: (03) 9331 3179
Mob: 0402 231310
Email: rimrek@civilroadsolutions.com

www.dialbeforeyoudig.com.au DIAL 1100 BEFORE YOU DIG

AMENDMENTS		
DATE	REVISION	AUTHORISED

LEGEND							
Conduits	C	Telecom U/G Cable	T	Telecom Pole	T	Proposed K & Ch	
Existing Drains	D	Water Main	W	Telecom Pit		Asphalt Area	
S.E.C. U/G Cable	E	Fire Hydrant	FH	Existing Drain Pits		Concrete Area	
Gas Main	G	Fire Plug	FP	Proposed Drain Pits		Gravel Area	
Sewer Main	S	Stop Valve	SV	Proposed Drains		Tree to be removed	
Property Outlet	SW	S.E.C. Pole		Existing K & Ch		Survey Station	

Survey by:	MOONLAND GROUP
Plan by:	CIVIL ROAD SOLUTIONS
Checked by:	ROBERT IMREK
Project Engineer:	ROBERT IMREK
Plot Date:	8/10/2021
Computer Reference:	GLENBROOK ROAD 1333P2

SCALES	
Plan:	1:--
Cross Sections:	1:--
Long Sections:	1:--
Details:	A3
Date:	-

Datum Adopted And Location: AHD
Co-ordinate Datum: AMG

YARRA RANGES COUNCIL

GLENBROOK ROAD, WARBURTON
STATION ROAD TO END
ROAD UPGRADE SPECIAL CHARGE SCHEME
DETAIL PLAN

Checked by	-
Approved	- Manager - Infrastructure Services
Total No. of Sheets	5
Sheet No.	4
Drawing No.	1333P3

Document Set ID: 6988026
Version: 1, Version Date: 04/03/2022

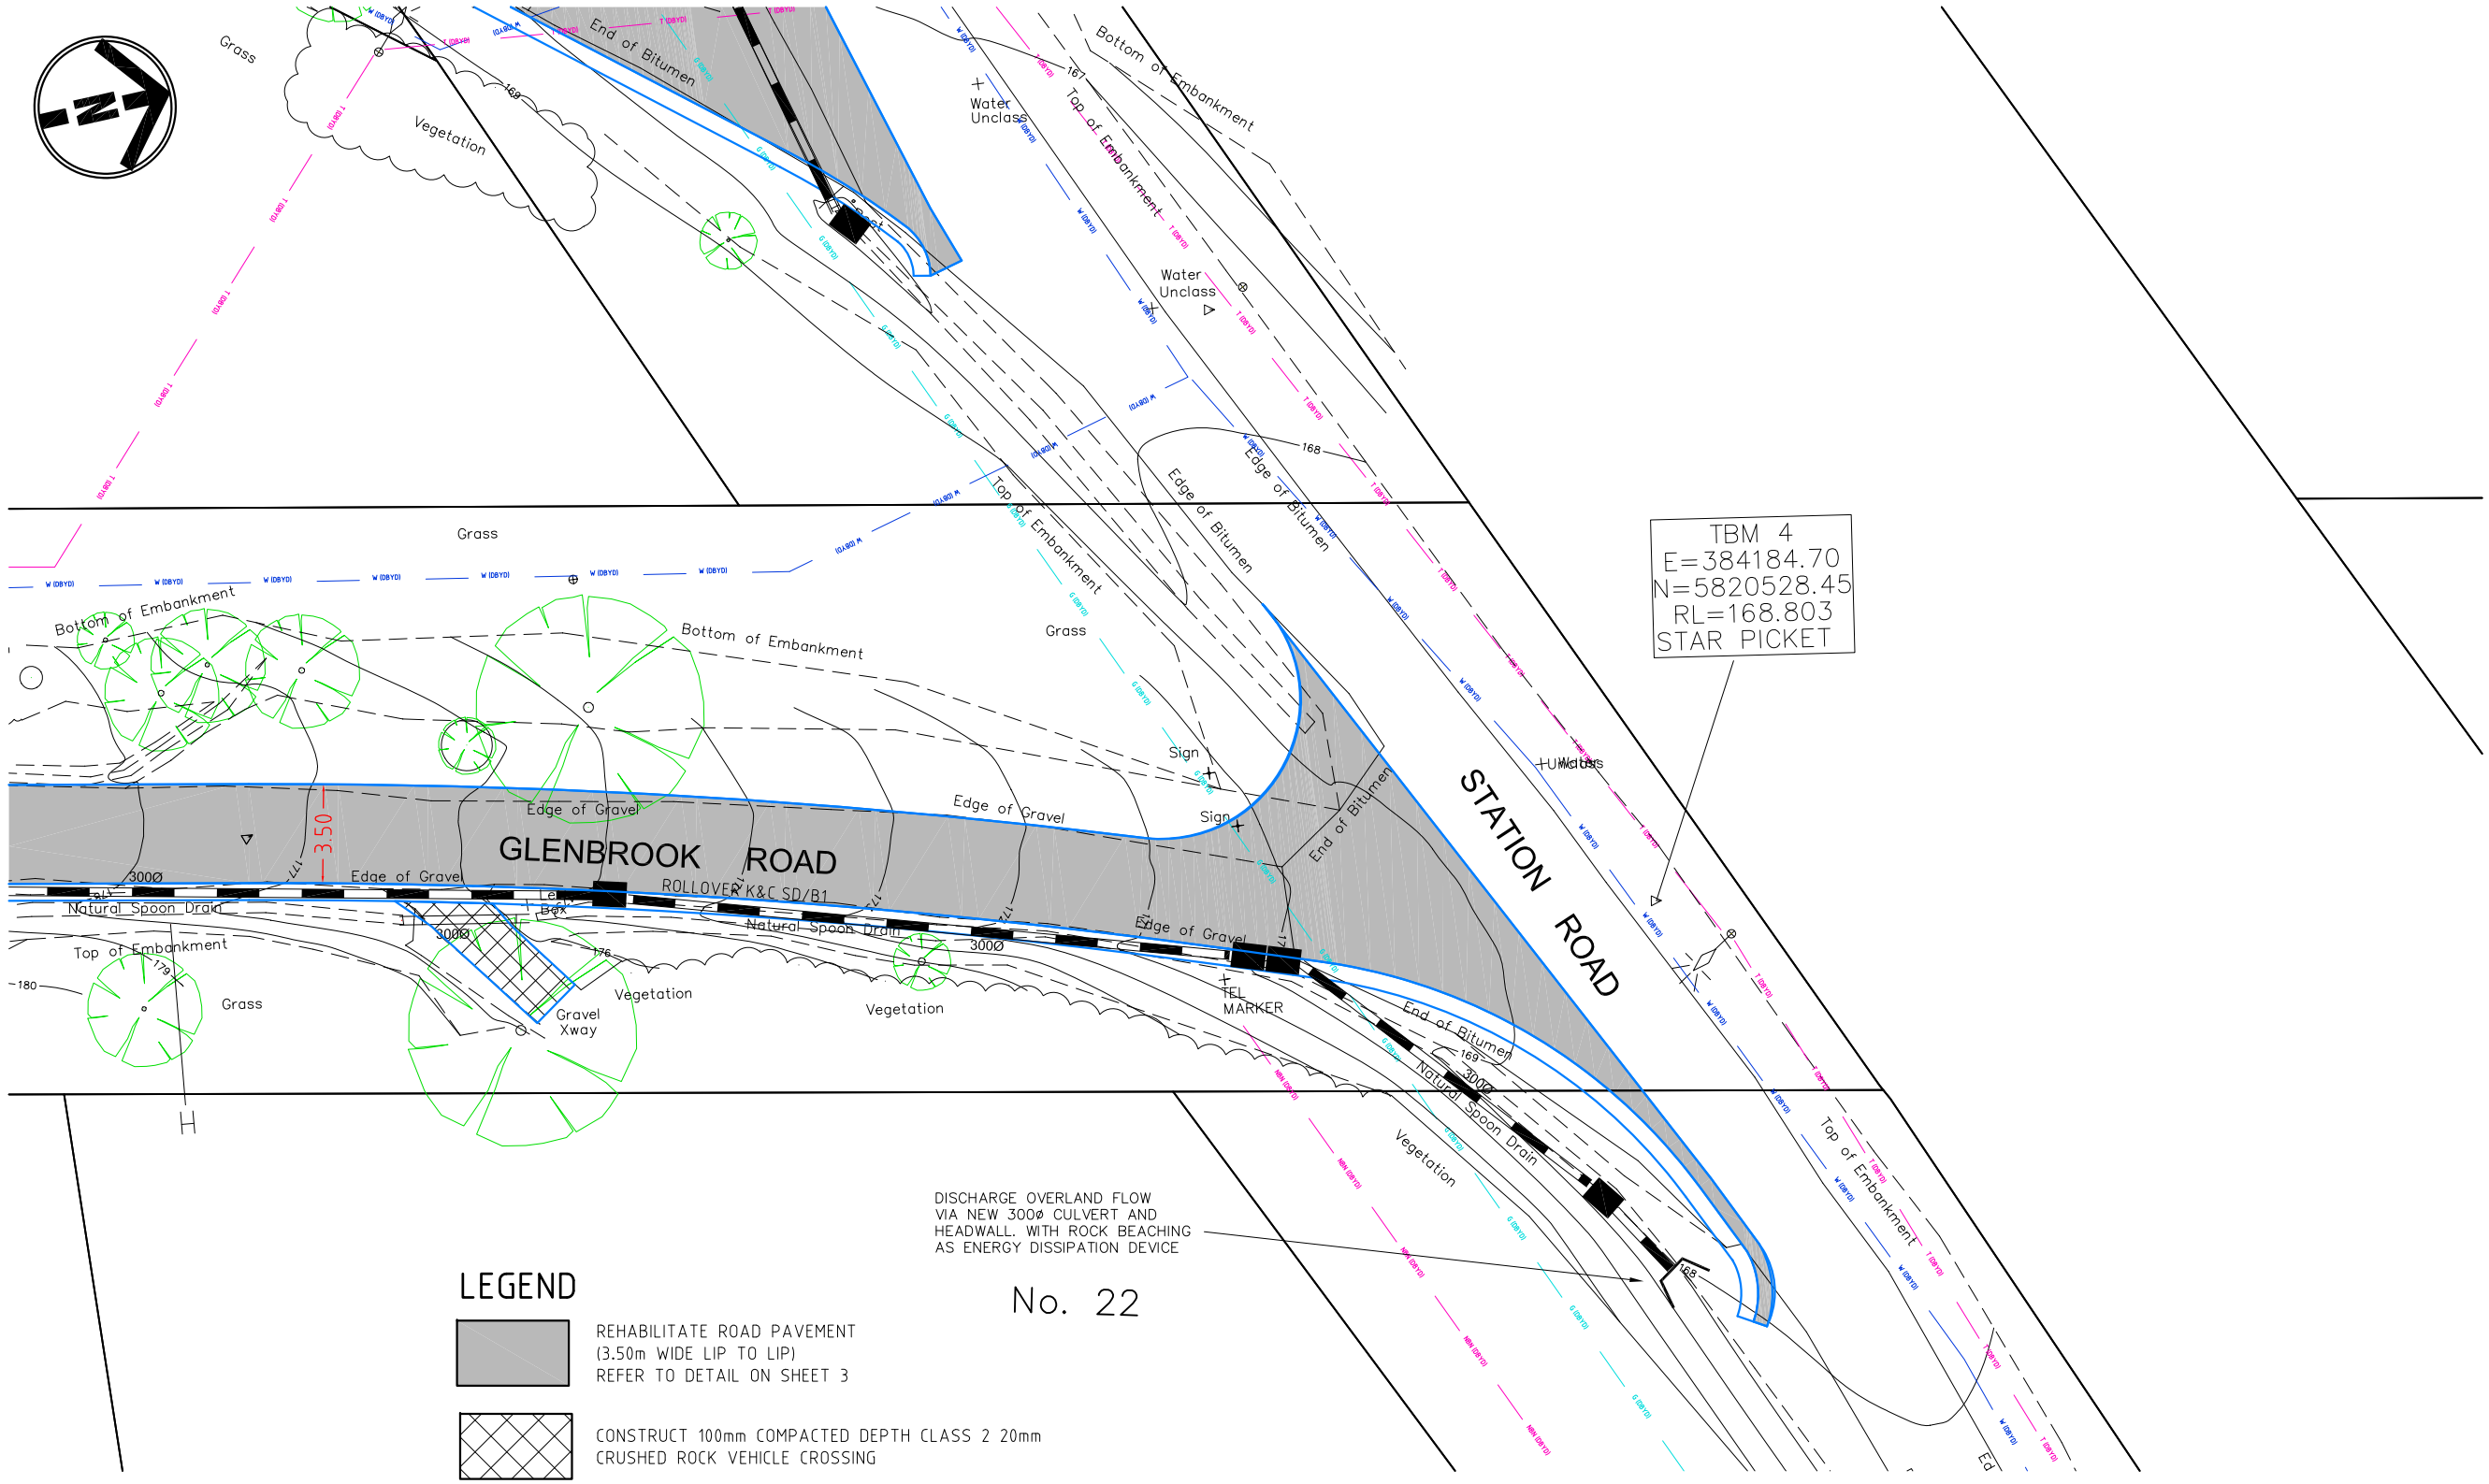

CIVIL ROAD SOLUTIONS
ABN 13 151 174 104
60 Thompson Street, Avondale Heights, 3034
Phone: (03) 9331 4683, Fax: (03) 9331 3179
Mob: 0402 231310
Email: rimrek@civilroadsolutions.com

www.dialbeforeyoudig.com.au DIAL 1100 BEFORE YOU DIG

AMENDMENTS

DATE	REVISION	AUTHORISED

LEGEND

Conduits	C	Telecom U/G Cable	T	Telecom Pole		Proposed K & Ch	
Existing Drains	D	Water Main	W	Telecom Pit		Asphalt Area	
S.E.C. U/G Cable	E	Fire Hydrant	FH	Existing Drain Pits		Concrete Area	
Gas Main	G	Fire Plug	FP	Proposed Drain Pits		Gravel Area	
Sewer Main	S	Stop Valve	SV	Proposed Drains		Tree to be removed	
Property Outlet	SW	S.E.C. Pole		Existing K & Ch		Survey Station	

		SCALES	
Survey by:	MOONLAND GROUP	Plan:	1:--
Plan by:	CIVIL ROAD SOLUTIONS	Cross Sections:	1:--
Checked by:	ROBERT IMREK	Long Sections:	1:--
Project Engineer:	ROBERT IMREK	Details:	A3
Plot Date:	8/10/2021	Date:	-
Computer Reference:	GLENBROOK ROAD 1333P2		

Datum Adopted And Location: AHD
Co-ordinate Datum: AMG

YARRA RANGES COUNCIL

GLENBROOK ROAD, WARBURTON
STATION ROAD TO END
ROAD UPGRADE SPECIAL CHARGE SCHEME
DETAIL PLAN

Checked by: —
Approved: — Manager – Infrastructure Services

Total No. of Sheets	Sheet No.
5	5

Drawing No. 1333P3

Document Set ID: 6988026
Version: 1, Version Date: 04/03/2022