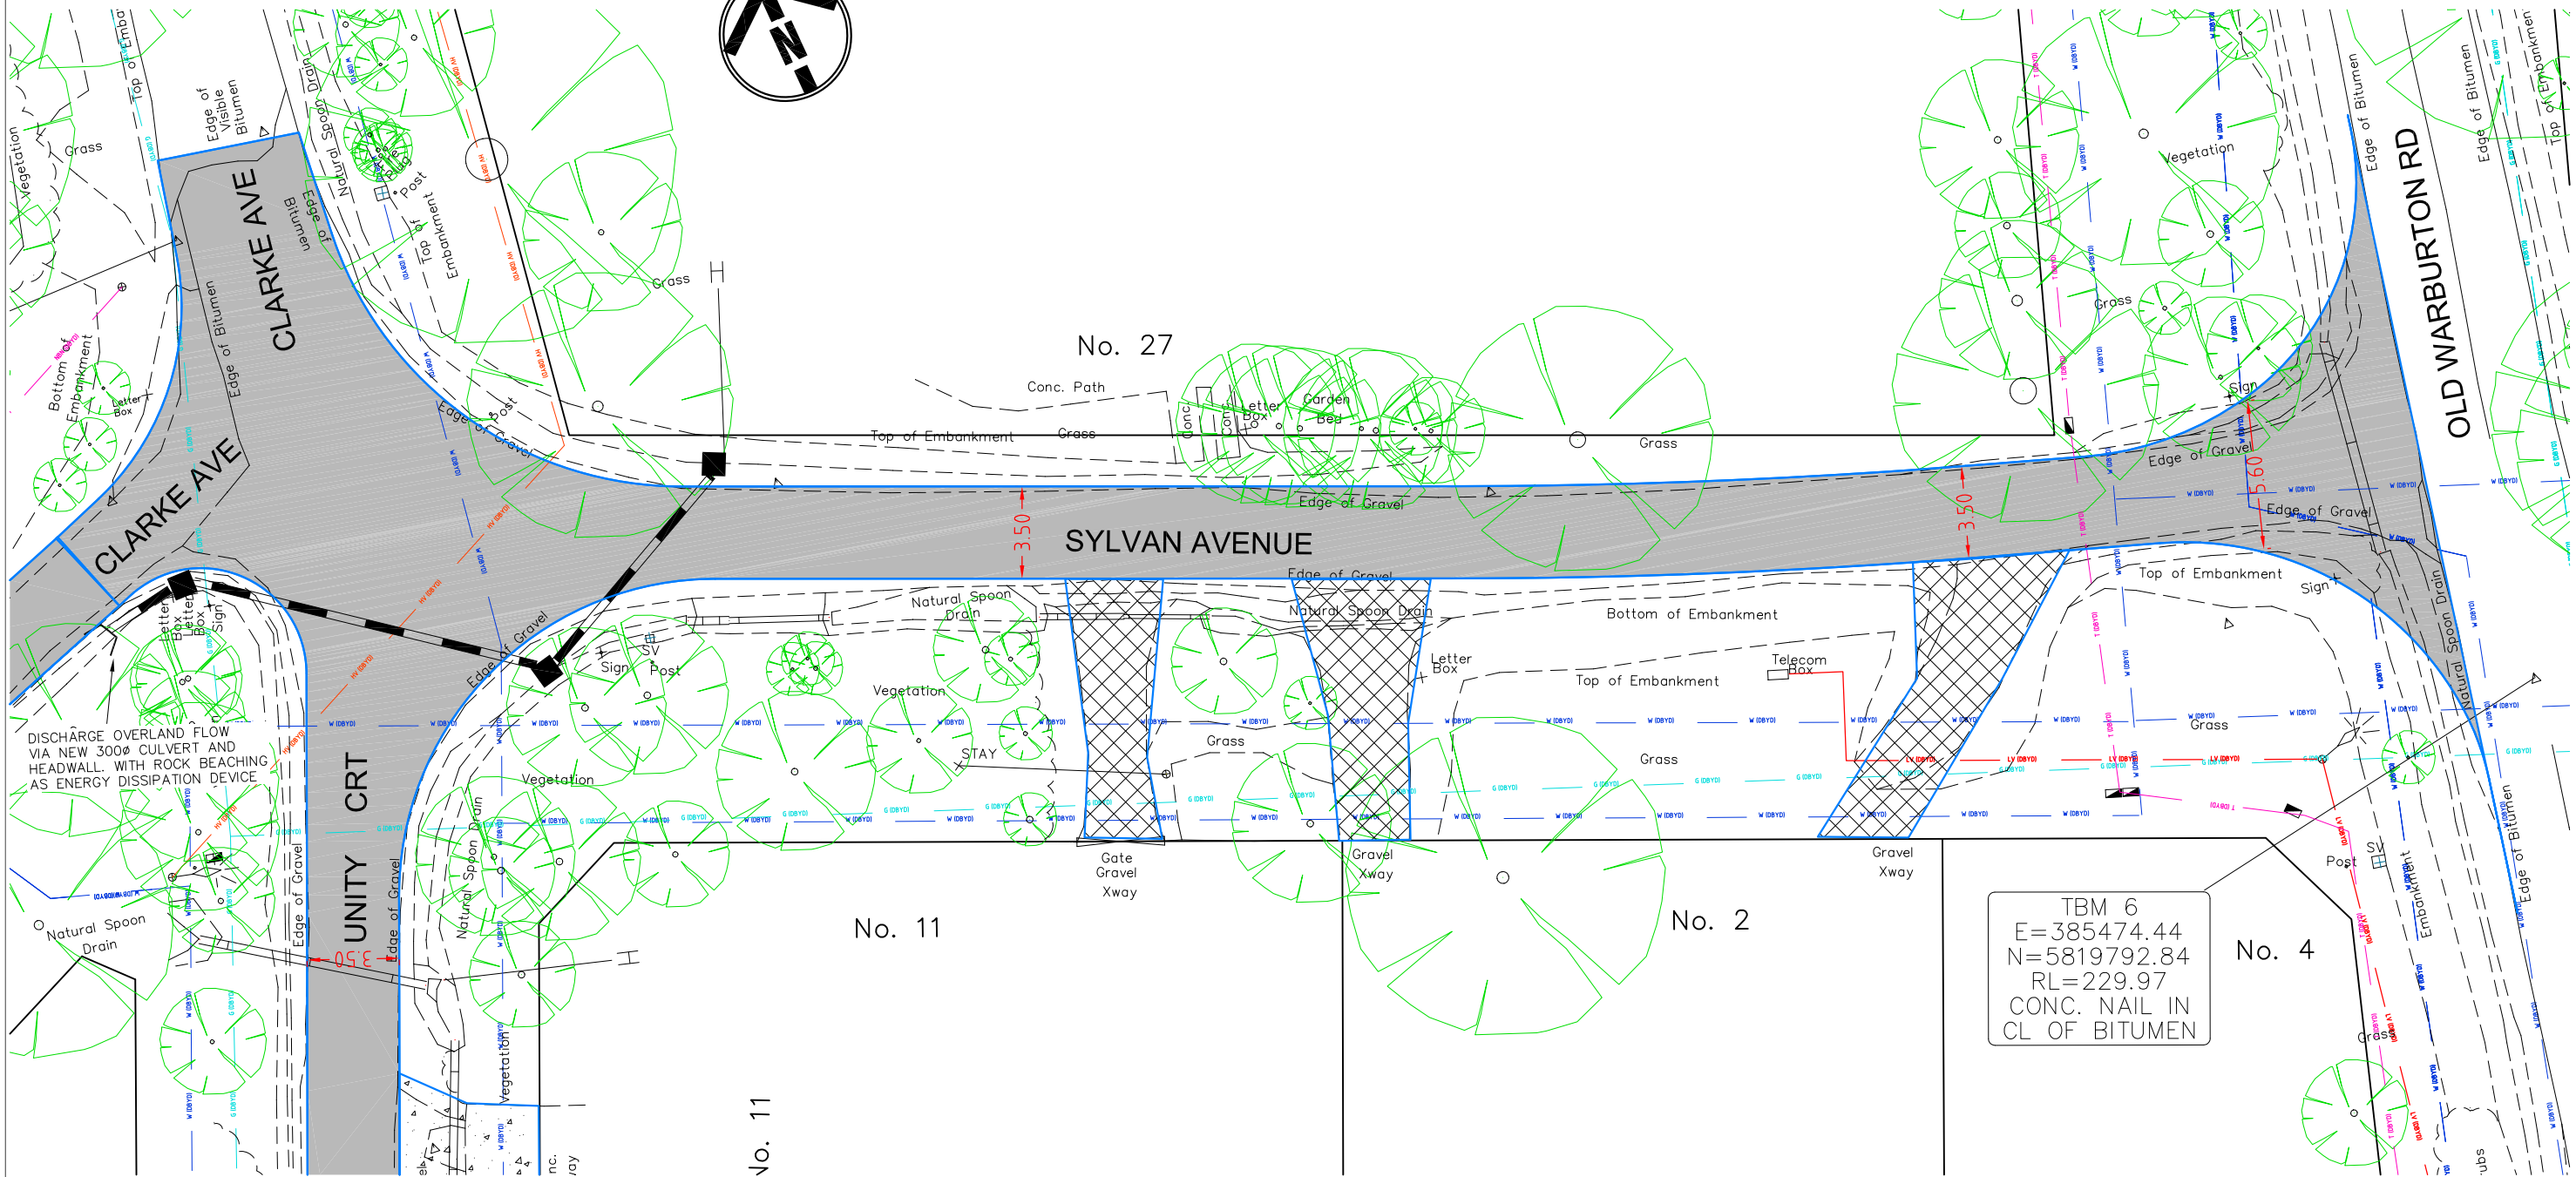


LEGEND

REHABILITATE ROAD PAVEMENT
(3.50m WIDE LIP TO LIP)
REFER TO DETAIL ON SHEET 3

CONSTRUCT 100mm COMPACTED DEPTH CLASS 2 20mm CRUSHED ROCK VEHICLE CROSSING

CONSTRUCT CONCRETE VEHICLE CROSSING AS PER YARRA RANGES STD DRG SD/C2

0 2.5 5 7.5 10 12.5
SCALE OF METRES
SCALE 1: 250 A3 SHEET

CIVIL ROAD SOLUTIONS
ABN 13 151 174 104
60 Thompson Street, Avondale Heights, 3034
Phone: (03) 9331 4683, Fax: (03) 9331 3179
Mob: 0402 231310
Email: rimrek@civilroadsolutions.com

www.dialbeforeyoudig.com.au
DIAL 1100 BEFORE YOU DIG

AMENDMENTS

DATE	REVISION	AUTHORISED

LEGEND

Conduits	C	Telecom U/G Cable	T	Telecom Pole		Proposed K & Ch	
Existing Drains	D	Water Main	W	Telecom Pit		Asphalt Area	
S.E.C. U/G Cable	E	Fire Hydrant	FH	Existing Drain Pits		Concrete Area	
Gas Main	G	Fire Plug	FP	Proposed Drain Pits		Gravel Area	
Sewer Main	S	Stop Valve	SV	Proposed Drains		Tree to be removed	
Property Outlet	SW	S.E.C. Pole		Existing K & Ch		Survey Station	

Survey by:	MOONLAND GROUP
Plan by:	CIVIL ROAD SOLUTIONS
Checked by:	ROBERT IMREK
Project Engineer:	ROBERT IMREK
Plot Date:	24/03/2022
Computer Reference:	BORONA ROAD 1324P1

SCALES

Plan:	1:--
Cross Sections:	1:--
Long Sections:	1:--
Details:	A3
Date:	–

Datum Adopted And Location: AHD
Co-ordinate Datum: AMG


YARRA RANGES COUNCIL

SYLVAN AVE & UNITY CRT, WARBURTON
UNITY COURT TO END
ROAD UPGRADE SPECIAL CHARGE SCHEME
DETAIL PLAN

Checked by: –
Approved: – Manager – Infrastructure Services

Total No. of Sheets: 4
Sheet No.: 1
Drawing No.: 1327P4

Document Set ID: 6988025
Version: 2, Version Date: 24/03/2022

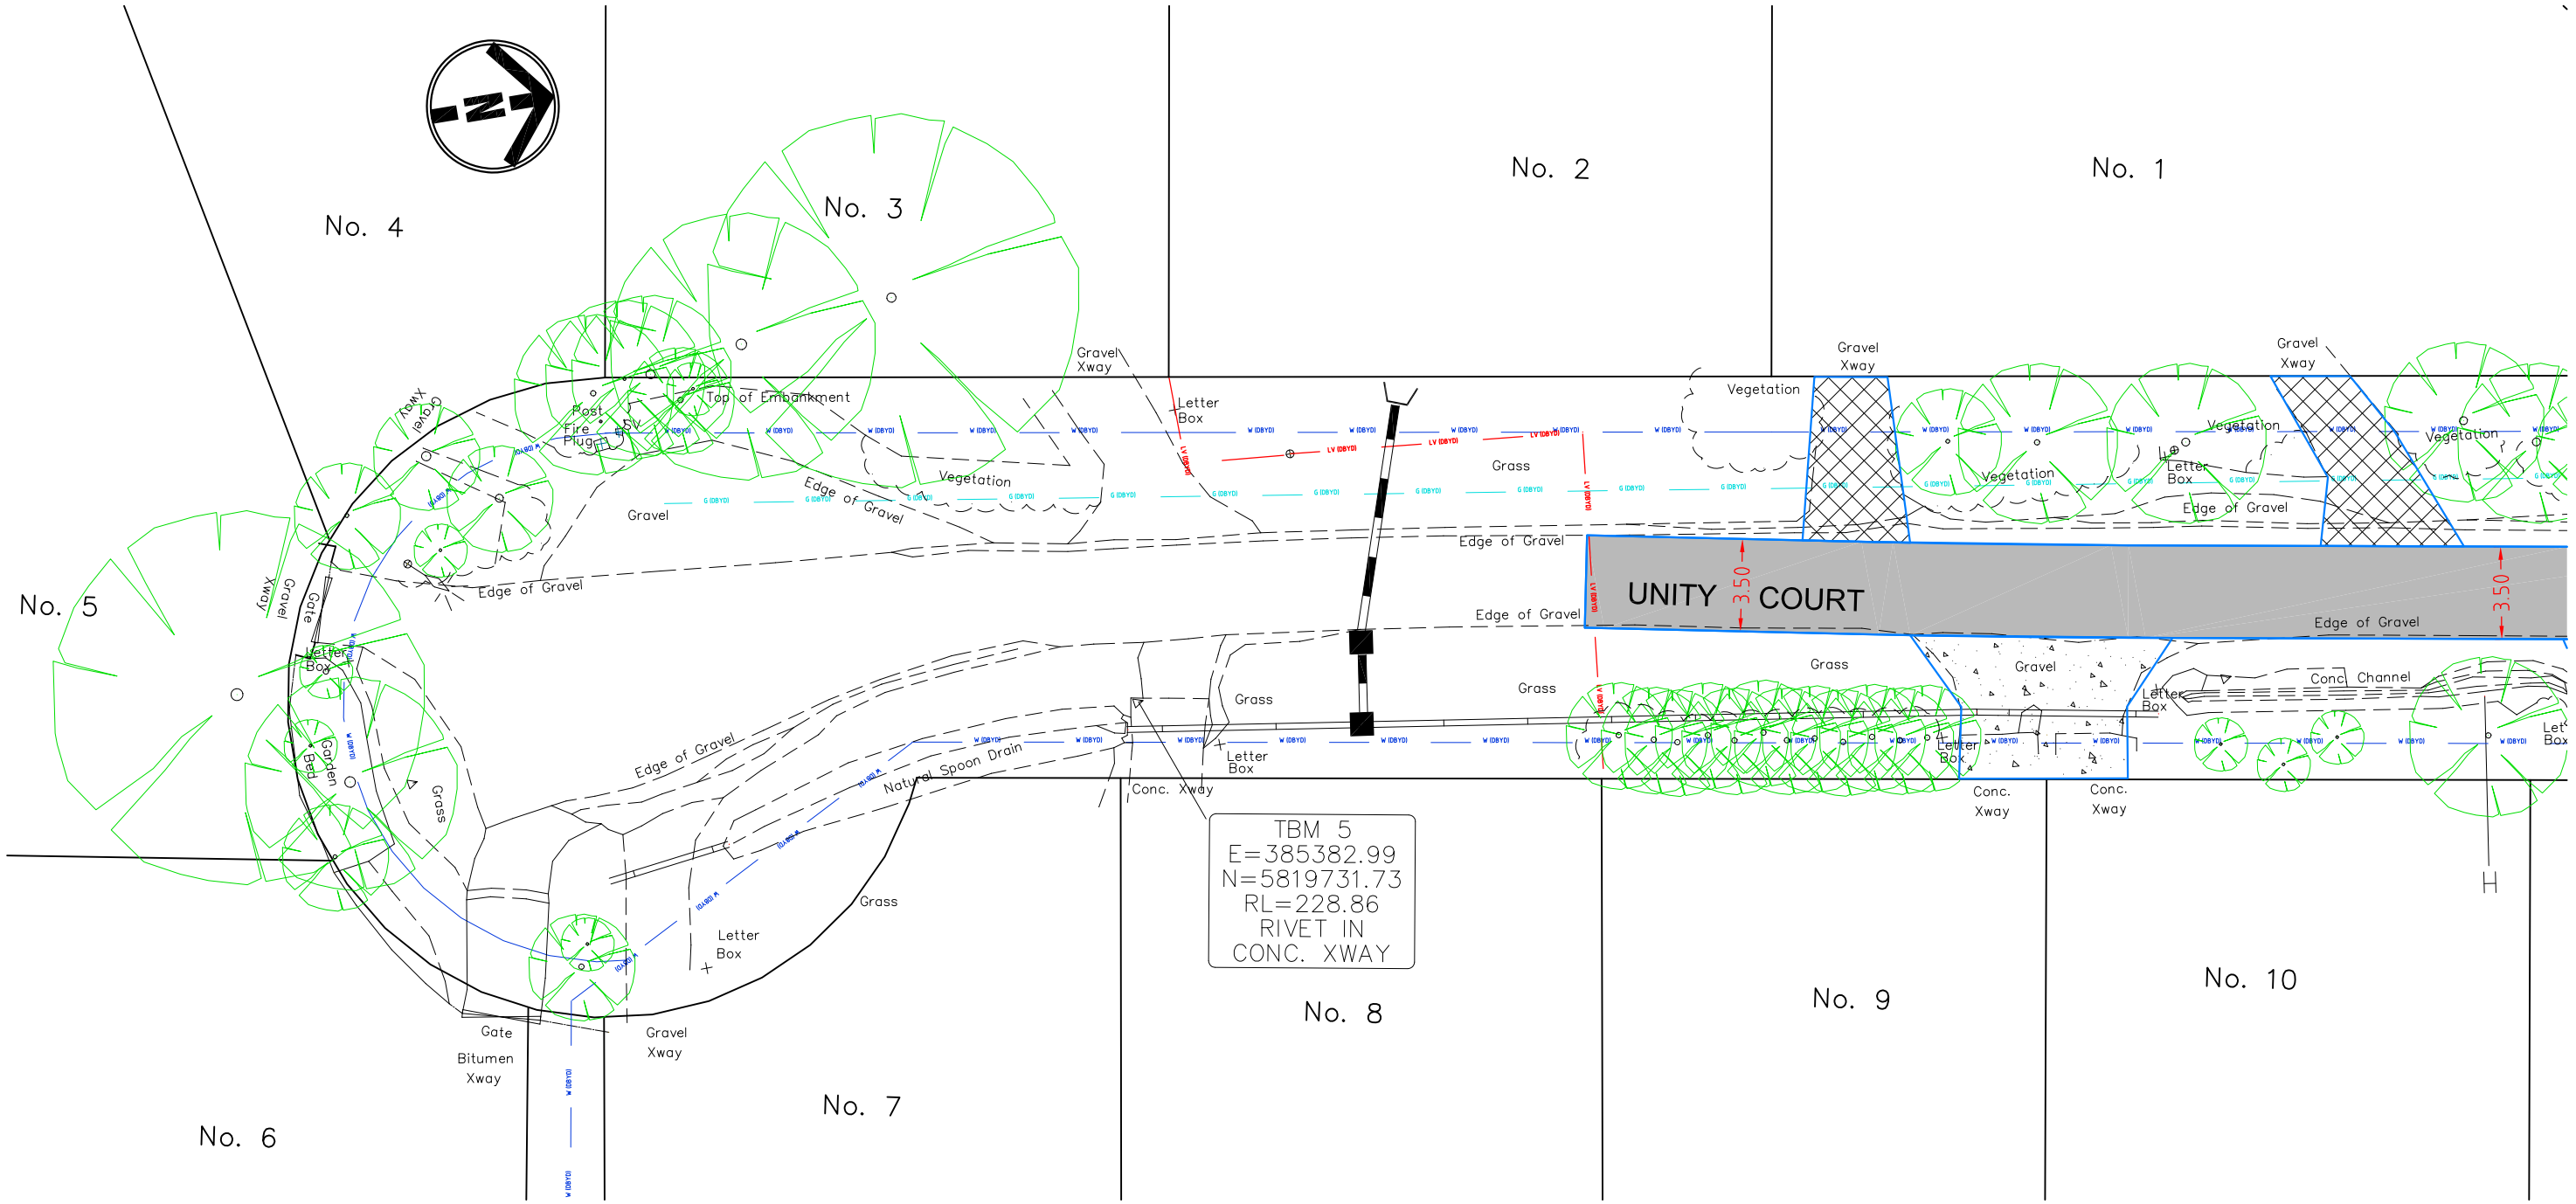

0 2.5 5 7.5 10 12.5

SCALE OF METRES
SCALE 1: 250 A3 SHEET

LEGEND

REHABILITATE ROAD PAVEMENT
(3.50m WIDE LIP TO LIP)
REFER TO DETAIL ON SHEET 3

CONSTRUCT 100mm COMPACTED DEPTH CLASS 2 20mm CRUSHED ROCK VEHICLE CROSSING

CONSTRUCT CONCRETE VEHICLE CROSSING AS PER YARRA RANGES STD DRG SD/C2

CIVIL ROAD SOLUTIONS
ABN 13 151 174 104
60 Thompson Street, Avondale Heights, 3034
Phone: (03) 9331 4683, Fax: (03) 9331 3179
Mob: 0402 231310
Email: rimrek@civilroadsolutions.com

www.dialbeforeyoudig.com.au DIAL 1100 BEFORE YOU DIG

AMENDMENTS		
DATE	REVISION	AUTHORISED

LEGEND								
Conduits	C	Telecom U/G Cable	T	Telecom Pole		Proposed K & Ch		
Existing Drains	D	Water Main	W	Telecom Pit		Asphalt Area		
S.E.C. U/G Cable	E	Fire Hydrant	FH	Existing Drain Pits		Concrete Area		
Gas Main	G	Fire Plug	FP	Proposed Drain Pits		Gravel Area		
Sewer Main	S	Stop Valve	SV	Proposed Drains		Tree to be removed		
Property Outlet	SW	S.E.C. Pole		Existing K & Ch		Survey Station		

Survey by:	MOONLAND GROUP
Plan by:	CIVIL ROAD SOLUTIONS
Checked by:	ROBERT IMREK
Project Engineer:	ROBERT IMREK
Plot Date:	24/03/2022
Computer Reference:	BORONA ROAD 1324P1

SCALES	
Plan:	1:--
Cross Sections:	1:--
Long Sections:	1:--
Details:	A3
Date:	–

Datum Adopted And Location: AHD
Co-ordinate Datum: AMG


YARRA RANGES COUNCIL

SYLVAN AVE & UNITY CRT, WARBURTON
UNITY COURT TO END
ROAD UPGRADE SPECIAL CHARGE SCHEME
DETAIL PLAN

Checked by: —
Approved: —
Manager – Infrastructure Services

Total No. of Sheets: 4
Sheet No.: 2
Drawing No.: 1327P4

Document Set ID: 6988025
Version: 2, Version Date: 24/03/2022

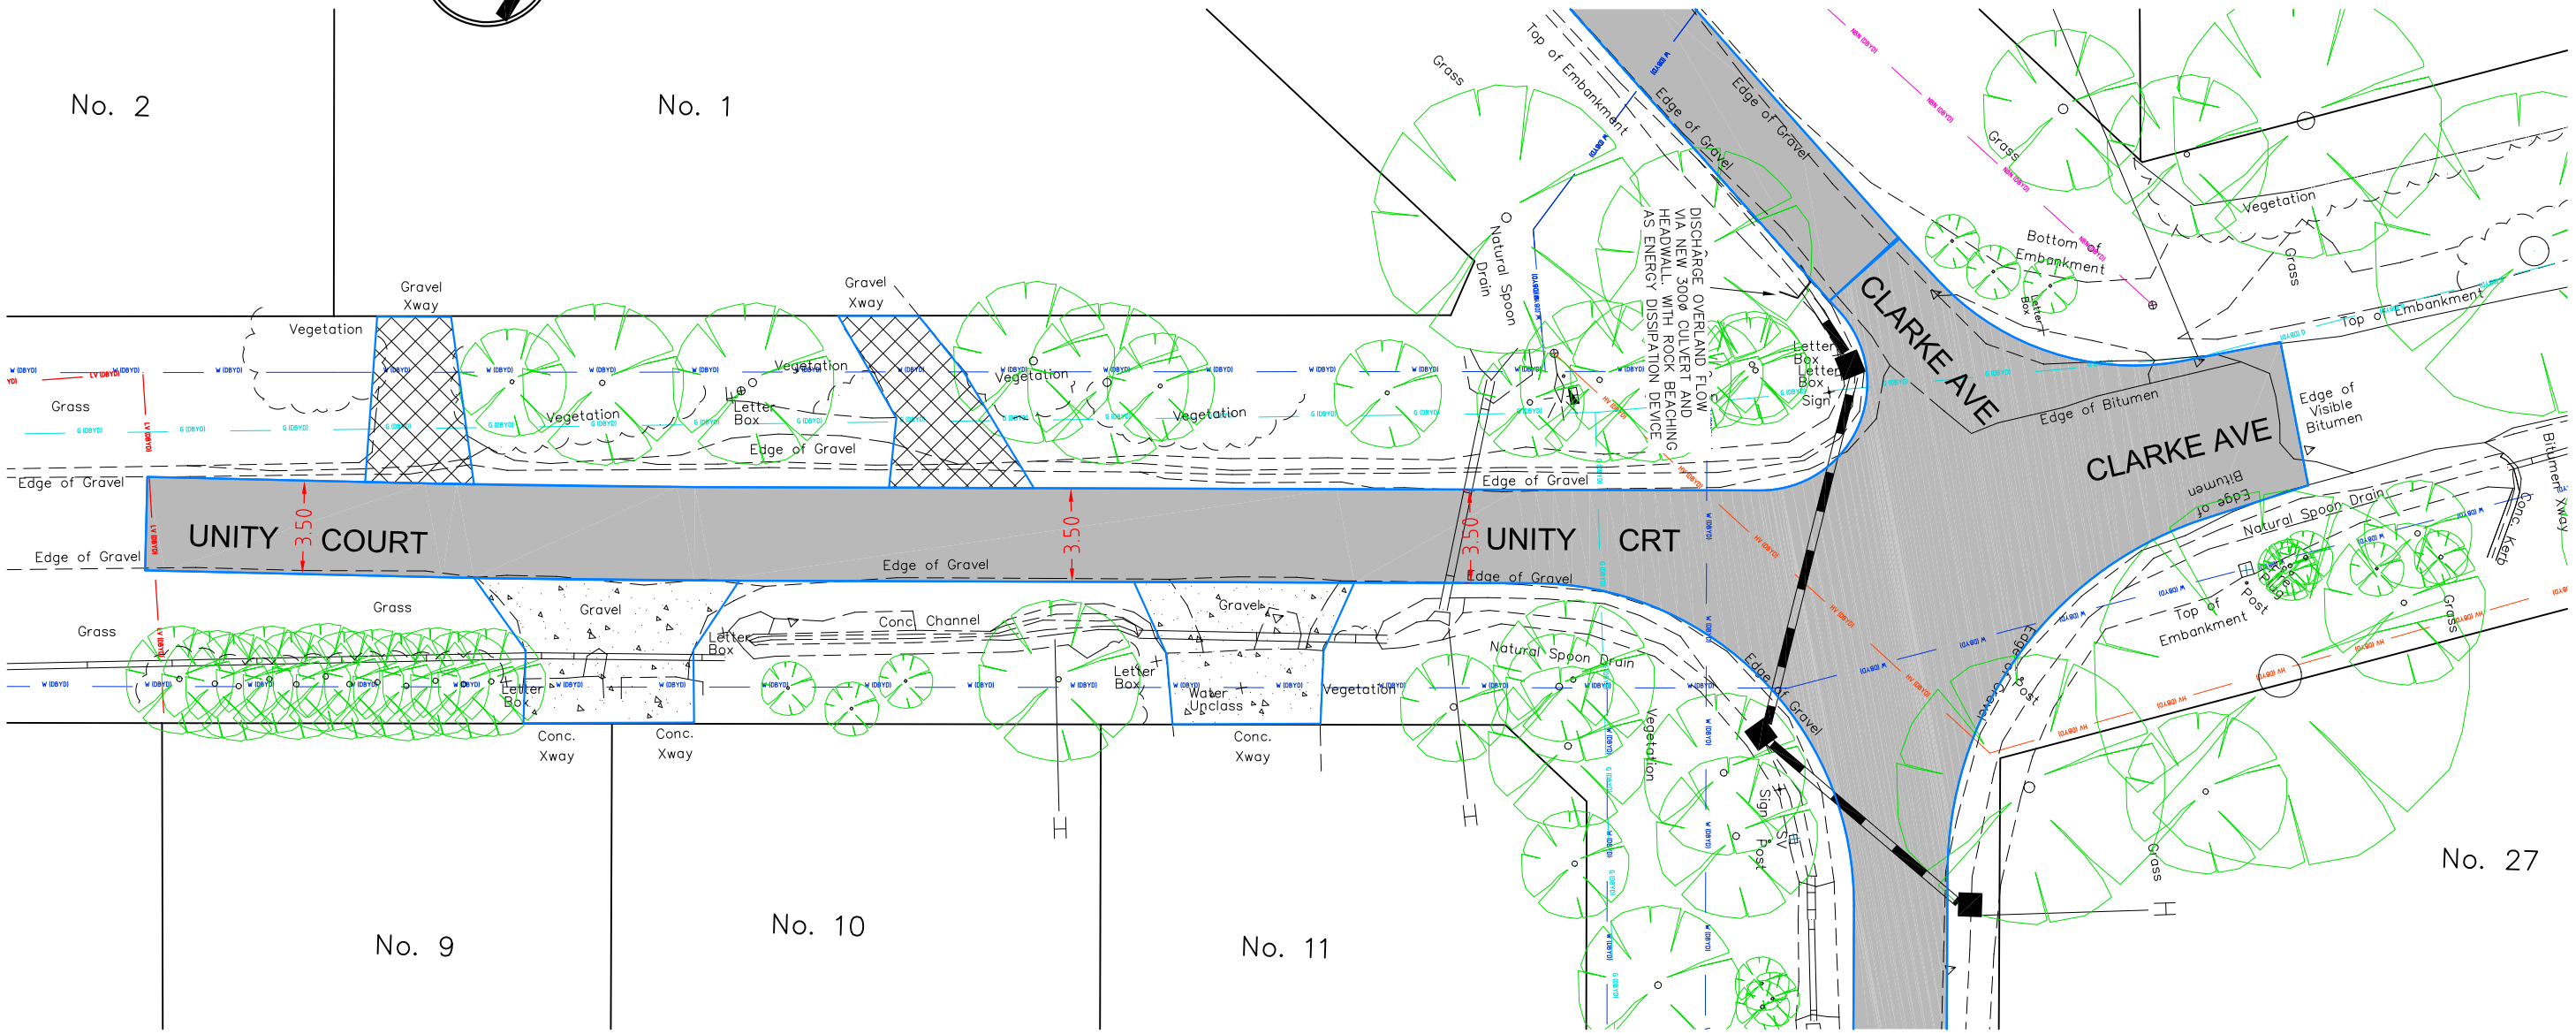

LEGEND

REHABILITATE ROAD PAVEMENT
(3.50m WIDE LIP TO LIP)
REFER TO DETAIL ON SHEET 3

CONSTRUCT 100mm COMPACTED DEPTH CLASS 2 20mm CRUSHED ROCK VEHICLE CROSSING

CONSTRUCT CONCRETE VEHICLE CROSSING AS PER YARRA RANGES STD DRG SD/C2

0 2.5 5 7.5 10 12.5

SCALE OF METRES
SCALE 1: 250 A3 SHEET

CIVIL ROAD SOLUTIONS
ABN 13 151 174 104
60 Thompson Street, Avondale Heights, 3034
Phone: (03) 9331 4683, Fax: (03) 9331 3179
Mob: 0402 231310
Email: rimrek@civilroadsolutions.com

www.dialbeforeyoudig.com.au
DIAL 1100 BEFORE YOU DIG

AMENDMENTS			LEGEND								
DATE	REVISION	AUTHORISED	Conduits	C	Telecom U/G Cable	T	Telecom Pole		Proposed K & Ch		
			Existing Drains	D	Water Main	W	Telecom Pit		Asphalt Area		
			S.E.C. U/G Cable	E	Fire Hydrant	FH	Existing Drain Pits		Concrete Area		
			Gas Main	G	Fire Plug	FP	Proposed Drain Pits		Gravel Area		
			Sewer Main	S	Stop Valve	SV	Proposed Drains		Tree to be removed		
			Property Outlet	SW	S.E.C. Pole		Existing K & Ch		Survey Station		

		SCALES		
Survey by:	MOONLAND GROUP	Plan:	1:--	Datum Adopted And Location
Plan by:	CIVIL ROAD SOLUTIONS	Cross Sections:	1:--	AHD
Checked by:	ROBERT IMREK	Long Sections:	1:--	Co-ordinate Datum
Project Engineer:	ROBERT IMREK	Details:	A3	AMG
Plot Date:	24/03/2022			
Computer Reference:	BORONIA ROAD 1324P1	Date:	-	


YARRA RANGES COUNCIL

SYLVAN AVE & UNITY CRT, WARBURTON
UNITY COURT TO END
ROAD UPGRADE SPECIAL CHARGE SCHEME
DETAIL PLAN

Checked by: —
Approved: — Manager – Infrastructure Services

Total No. of Sheets: 4
Sheet No.: 3
Drawing No.: 1327P4

Document Set ID: 6988025
Version: 2, Version Date: 24/03/2022

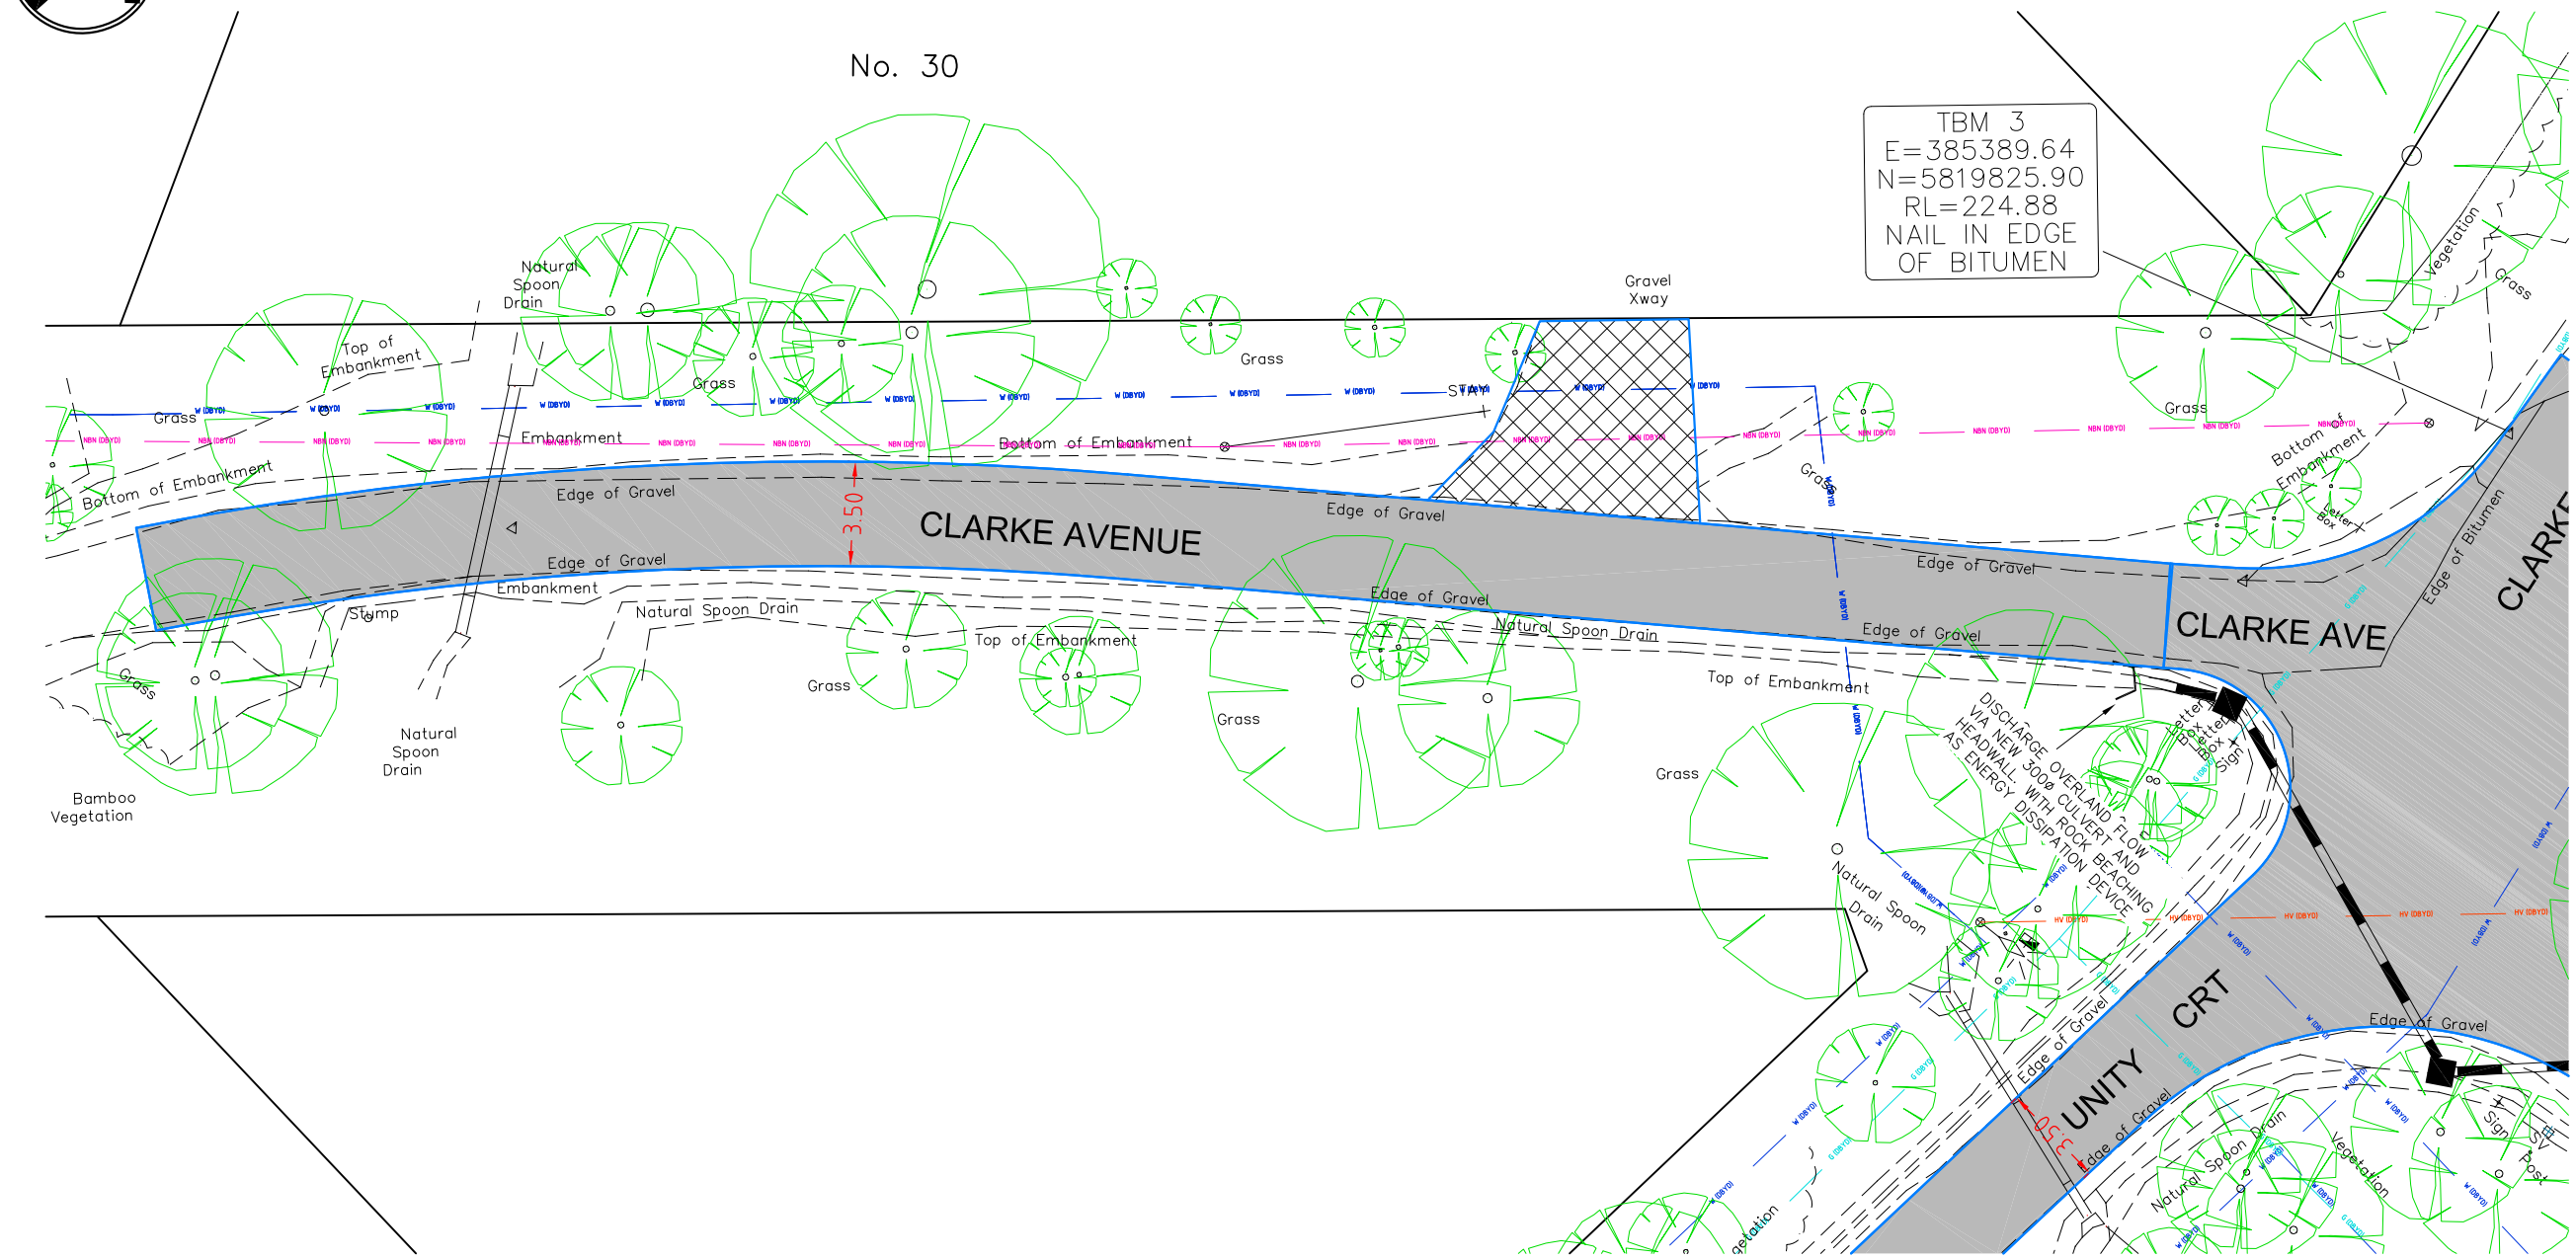

LEGEND

REHABILITATE ROAD PAVEMENT
(3.50m WIDE LIP TO LIP)
REFER TO DETAIL ON SHEET 3

CONSTRUCT 100mm COMPACTED DEPTH CLASS 2 20mm CRUSHED ROCK VEHICLE CROSSING

0 2.5 5 7.5 10 12.5

SCALE OF METRES
SCALE 1: 250 A3 SHEET

CIVIL ROAD SOLUTIONS
ABN 13 151 174 104
60 Thompson Street, Avondale Heights, 3034
Phone: (03) 9331 4683, Fax: (03) 9331 3179
Mob: 0402 231310
Email: rimrek@civilroadsolutions.com

www.dialbeforeyoudig.com.au
DIAL 1100 BEFORE YOU DIG

AMENDMENTS			LEGEND									
DATE	REVISION	AUTHORISED	Conduits	C	Telecom U/G Cable	T	Telecom Pole		Proposed K & Ch			
			Existing Drains	D	Water Main	W	Telecom Pit		Asphalt Area			
			S.E.C. U/G Cable	E	Fire Hydrant	FH	Existing Drain Pits		Concrete Area			
			Gas Main	G	Fire Plug	FP	Proposed Drain Pits		Gravel Area			
			Sewer Main	S	Stop Valve	SV	Proposed Drains		Tree to be removed			
			Property Outlet	SW	S.E.C. Pole		Existing K & Ch		Survey Station			

		SCALES		Datum Adopted And Location
Survey by:	MOONLAND GROUP	Plan:	1:--	AHD
Plan by:	CIVIL ROAD SOLUTIONS	Cross Sections:	1:--	
Checked by:	ROBERT IMREK	Long Sections:	1:--	Co-ordinate Datum
Project Engineer:	ROBERT IMREK			AMG
Plot Date:	24/03/2022	Details:	A3	
Computer Reference:	BORONA ROAD 1324P1	Date:	-	

YARRA RANGES COUNCIL

Yarra Ranges Council

SYLVAN AVE & UNITY CRT, WARBURTON
UNITY COURT TO END
ROAD UPGRADE SPECIAL CHARGE SCHEME
DETAIL PLAN

Checked by	Total No. of Sheets	Sheet No.
—	4	4
Approved — Manager – Infrastructure Services	Drawing No. 1327P4	

Document Set ID: 6988025
Version: 2, Version Date: 24/03/2022