


NOTE: THIS DESIGN IS PROTECTED BY COPYRIGHT LAWS AND CANNOT BE RELEASED TO ANY OTHER PERSON(S), OTHER THAN THE CLIENT INTENDED FOR AS INDICATED IN THE TITLE BLOCK ON THESE DRAWINGS. IN THE EVENT OF ANY USE OF THESE FILES, INCLUDING DISTRIBUTION, MODIFICATION, ENHANCEMENT OR ADDITIONAL DESIGN WORK, CRE ASSUMES NO RESPONSIBILITY FOR THE ACCURACY AND INTEGRITY OF THE DATA.

BEWARE OF UNDERGROUND SERVICES
THE LOCATION OF UNDERGROUND SERVICES SHOWN ARE APPROXIMATE ONLY AND THEIR EXACT POSITION SHOULD BE PROVEN ON SITE. NO GUARANTEE IS GIVEN THAT ALL SERVICES ARE SHOWN. THE CONTRACTOR MUST VERIFY ALL SERVICES ON SITE PRIOR TO ANY EXCAVATION WORKS.

THE APPOINTED CONTRACTOR SHALL INDEMNIFY AND HOLD HARMLESS THE COUNCIL, CRE CONSULTING ENGINEERS (CRE) AND ITS EMPLOYEES, INCLUDING SUB-CONTRACTORS AGAINST ANY CLAIM FOR INJURY, LOSS OR DAMAGE THAT IS MADE ARISING OUT OF THE NEGLIGENT ACTS OR OMISSIONS OF THE CONTRACTOR. ALL INFORMATION PROVIDED ON THESE PLANS SHALL BE CHECKED BY THE APPOINTED CONTRACTOR PRIOR TO COMMENCING CONSTRUCTION IF THERE ARE ANY ERRORS, PERCEIVED AMBIGUITY OR INFORMATION IS NOT UNDERSTOOD BY THE CONTRACTOR, THEN THE CONTRACTOR SHOULD CONTACT COUNCIL'S SUPERINTENDENT IMMEDIATELY FOR CLARIFICATION. COUNCIL SHOULD BE GIVEN THE OPPORTUNITY AND SUFFICIENT TIME TO INVESTIGATE, PRIOR TO ANY CONSTRUCTION COMMENCING OR CONTINUING. CRE WILL NOT BE HELD RESPONSIBLE OR LIABLE AGAINST ANY CLAIM MADE FOR MISINTERPRETATION OF THE SUPPLIED PLANS.

**DIAL BEFORE
YOU DIG**
www.1100.com.au

[illegible]

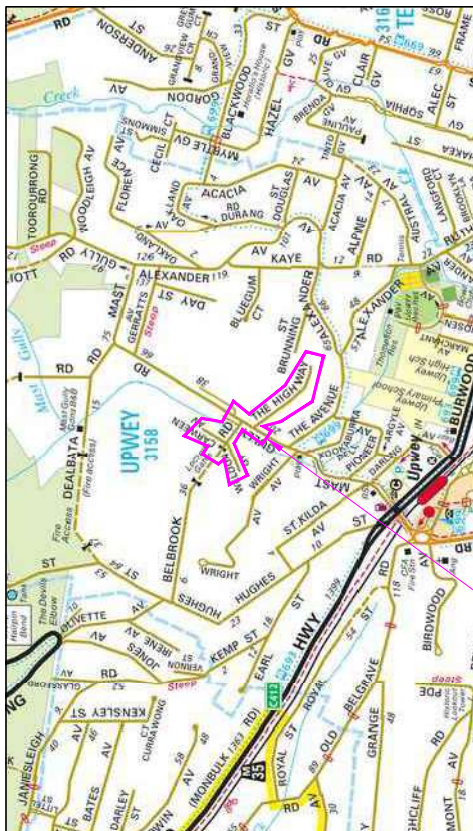

LOCALITY PLAN

MELWAYS MAP 7416, 7417, 75A7, 75B7I

SITE OF WORKS

DRAWING INDEX	
SHEET No.	DESCRIPTION
1	OVERALL PLAN
2	STANDARD NOTES & DRAWING INDEX
3	TYPICAL CROSS SECTION
4 - 7	DETAIL PLAN

NOTE:
ALL NOTED "ABANDONED" SERVICES INCLUDING GAS MAINS, WATER MAINS, ETC. - THE CONTRACTOR SHALL BE RESPONSIBLE & CONFIRM THAT THESE SERVICES ARE ABANDONED INCLUDING LIAISING WITH THE RELEVANT AUTHORITY PRIOR TO COMMENCING CONSTRUCTION.


WARNING
BEWARE OF UNDERGROUND SERVICES
THE LOCATION OF UNDERGROUND SERVICES SHOWN ARE APPROXIMATE ONLY AND THEIR EXACT POSITION SHOULD BE PROVEN ON SITE. NO GUARANTEE IS GIVEN THAT ALL SERVICES ARE SHOWN. THE CONTRACTOR MUST VERIFY ALL SERVICES ON SITE PRIOR TO ANY EXCAVATION WORKS.



**DIAL BEFORE
YOU DIG**
www.1100.com.au

AMENDMENTS			LEGEND										SCALES										CRE CONSULTING ENGINEERS PTY. LTD. 100 COMMUNISTARU DRIVE, PROJECT MANAGEMENT 704 MONT ALMADEN ROAD, BONNE POINTE, VIC. 3009 PHONE: 0411 311 556 EMAIL: info@creengineering.com.au	Yarra Ranges Council Consultation 9494 MGA94	Yarra Ranges Council BELBROOK ROAD, UPWEY ROAD UPGRADE STANDARD NOTES & DRAWING INDEX	Checked by Approved Director (Environment & Engineering)	Drawing No. 2755	No. of Sheets 7 2	DSE REVISION NO. P3	
DATE	REVISION	AUTHORISED	CONDUITS	TELECOM U/G CABLE	TELECOM PILE	PROPOSED K & CH	PLAN	AS SHOWN	PLAN	AS SHOWN	

WARNING
BEWARE OF UNDERGROUND SERVICES
THE LOCATION OF UNDERGROUND SERVICES SHOWN ARE APPROXIMATE ONLY AND THEIR EXACT POSITION SHOULD BE PROVEN ON SITE. NO GUARANTEE IS GIVEN THAT ALL SERVICES ARE SHOWN. THE CONTRACTOR MUST VERIFY ALL SERVICES ON SITE PRIOR TO ANY EXCAVATION WORKS.

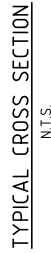

**DIAL BEFORE
YOU DIG**
www.1100.com.au


WARNING
BEWARE OF UNDERGROUND SERVICES
THE LOCATION OF UNDERGROUND SERVICES SHOWN ARE APPROXIMATE ONLY AND THEIR EXACT POSITION SHOULD BE PROVEN ON SITE. NO GUARANTEE IS GIVEN THAT ALL SERVICES ARE SHOWN. THE CONTRACTOR MUST VERIFY ALL SERVICES ON SITE PRIOR TO ANY EXCAVATION WORKS.

[illegible]



LEGEND

	EXTENT OF NEW ROAD PAVEMENT		REINSTATE & REGRADE EXISTING GRAVEL VEHICLE CROSSING
	EXTENT OF ROAD PAVEMENT OVERLAY		REINSTATE & REGRADE EXISTING ASPHALT VEHICLE CROSSING
	REINSTATE & REGRADE EXISTING CONCRETE VEHICLE CROSSING AS PER YARRA RANGES COUNCIL STANDARDS.		PROPOSED DRAINAGE (PIPE/PIT)
	REINSTATE & REGRADE EXISTING PATTERN CONCRETE VEHICLE CROSSING AS PER YARRA RANGES COUNCIL STANDARDS.		

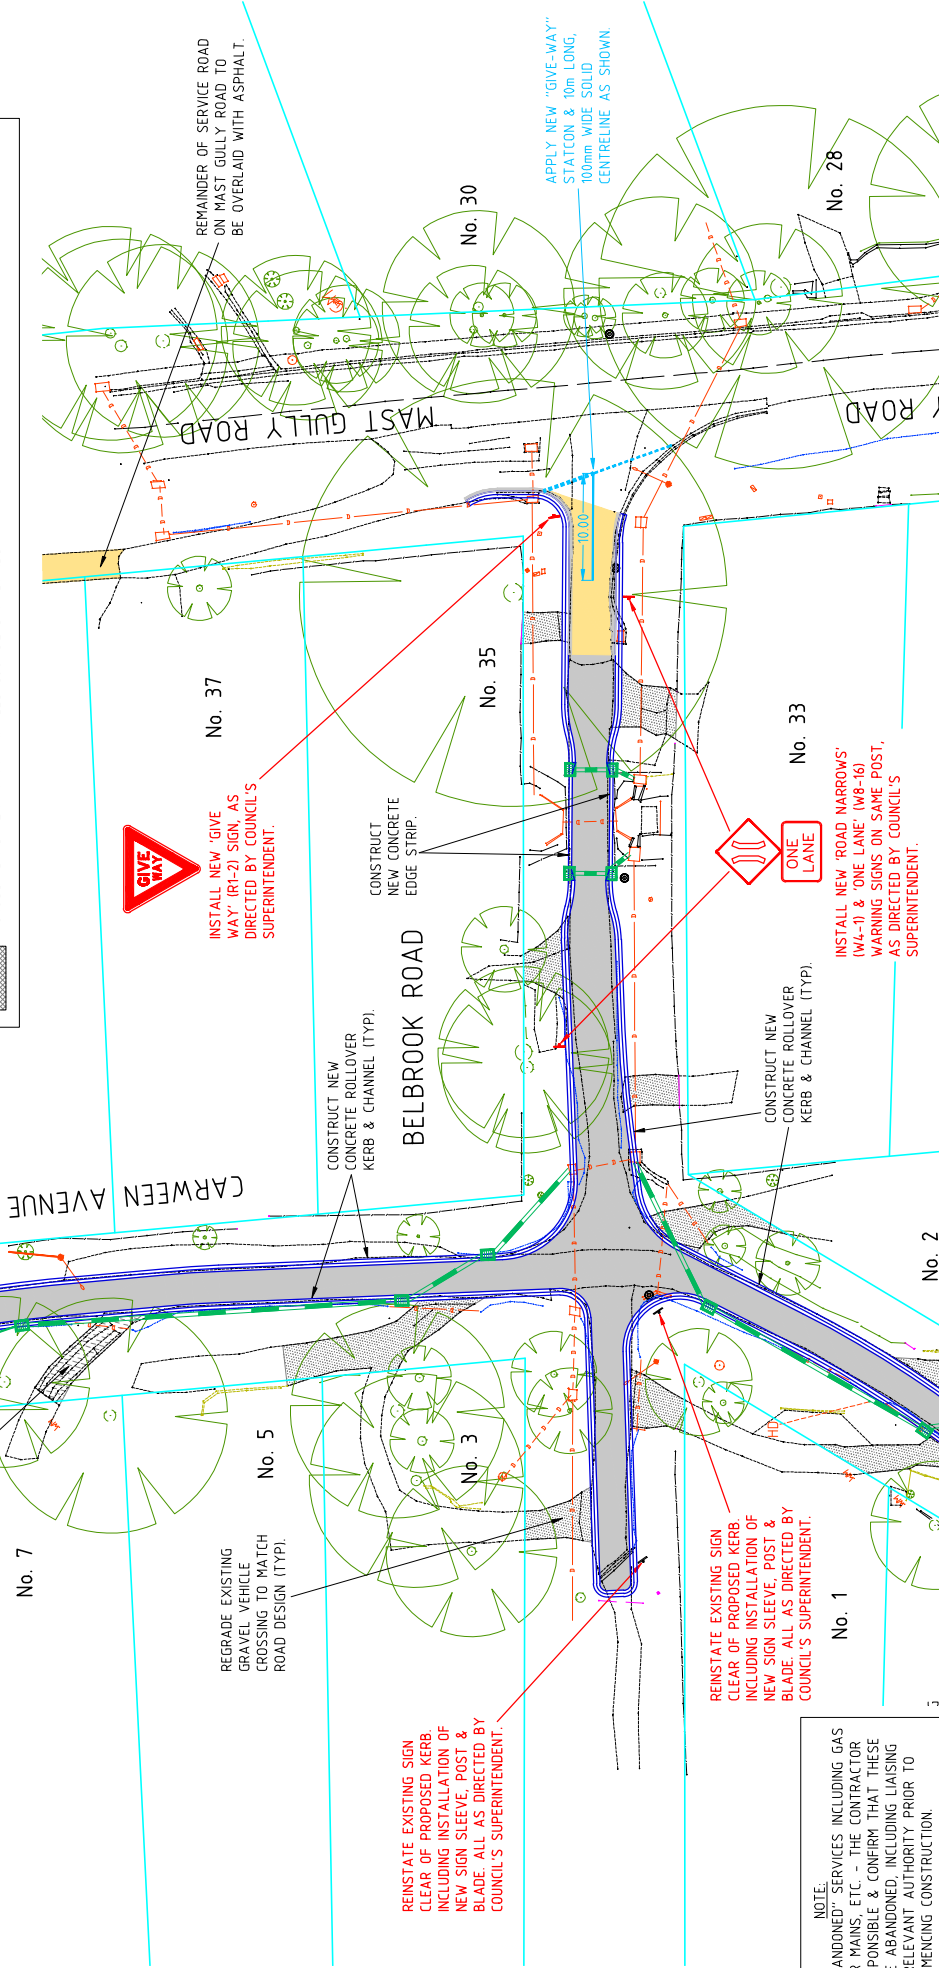

BEWARE OF UNDERGROUND SERVICES
EXISTING UNDERGROUND SERVICES ARE APPROXIMATE ONLY AND THEIR EXACT POSITION SHOULD BE PROVEN ON SITE. NO EXCAVATION SHOULD BE UNDERTAKEN WITHOUT THE CONTRACTOR MUST VERIFY ALL SERVICES ON SITE PRIOR TO ANY EXCAVATION WORKS.

NOTE:
ALL NOTED "ABANDONED" SERVICES INCLUDING GAS MAINS, WATER MAINS, ETC. - THE CONTRACTOR SHALL BE RESPONSIBLE & CONFIRM THAT THESE SERVICES ARE ABANDONED, INCLUDING LAMING WITH THE RELEVANT AUTHORITY PRIOR TO COMMENCING CONSTRUCTION.

REINSTATE EXISTING SIGN CLEAR OF PROPOSED KERB, INCLUDING INSTALLATION OF NEW SIGN SLEEVE, POST & BLADE. ALL AS DIRECTED BY COUNCIL'S SUPERINTENDENT.

No. 1

CONSTRUCT NEW CONCRETE ROLLOVER KERB & CHANNEL (TYP.)

INSTALL NEW 'ROAD NARROWS' (W4-1) & ONE LANE (W8-16) WARNING SIGNS ON SAME POST, AS DIRECTED BY COUNCIL'S SUPERINTENDENT.

No. 33

BELBROOK ROAD

CONSTRUCT NEW CONCRETE EDGE STRIP.

No. 35

No. 37

INSTALL NEW 'GIVE WAY' (R1-2) SIGN, AS DIRECTED BY COUNCIL'S SUPERINTENDENT.

CARWEEN AVENUE

No. 7

No. 5

REGRADE EXISTING GRAVEL VEHICLE CROSSING TO MATCH ROAD DESIGN (TYP.)

No. 9

REGRADE EXISTING CONCRETE VEHICLE CROSSING TO MATCH ROAD DESIGN (TYP.)

0 5 10 15 20 25m
SCALE 1:500 AT ORIGINAL SIZE

PRELIMINARY
DESIGN ONLY
NOT APPROVED FOR
CONSTRUCTION

AMENDMENTS

LEGEND

DATE	REVISION	AUTHORISED	CONDITIO	TELECOM U/C CABLE	TELECOM POLE	PROPOSED K & CH	SURVEY BY	SCALES
			Existing Drains	Water Main	Aggral Driveway	Plan by: XX	Plan by: XX	Plan: AS SHOWN
			S.E.C. U/C Cable	Fire Hydrant	Concrete Driveway	Checked by: XX	Checked by: XX	Cross Sections: XX
			Gas Main	Fire Plug	Gravel Driveway	Project Engineer: XX	Project Engineer: XX	Long Sections: XX
			Sewer Main	Proposed Drains	Tree to be removed	Field book No. XX	Field book No. XX	Detail: XX
			Property Outlet	Existing K & Ch	Survey Station	Computer Ref: XX	Computer Ref: XX	Page XX/XX/XX



CRE
CONSULTING ENGINEERS PTY LTD.
"CONSTRUCTIVE PROJECT MANAGEMENT"
704 MARY ALANER ROAD, MORKE PINES, VIC. 3309
PHONE: 0417 338 356
EMAIL: info@creconsulting.com.au



Adopted And Location
A.H.D.
Consultative Forum
MGA94

YARRA RANGES COUNCIL

Checked by
Approved
Director Environment & Engineering

BELBROOK ROAD, UPWEY
ROAD UPGRADE
DETAIL PLAN

Sheet No.
7
Drawing No.
2755

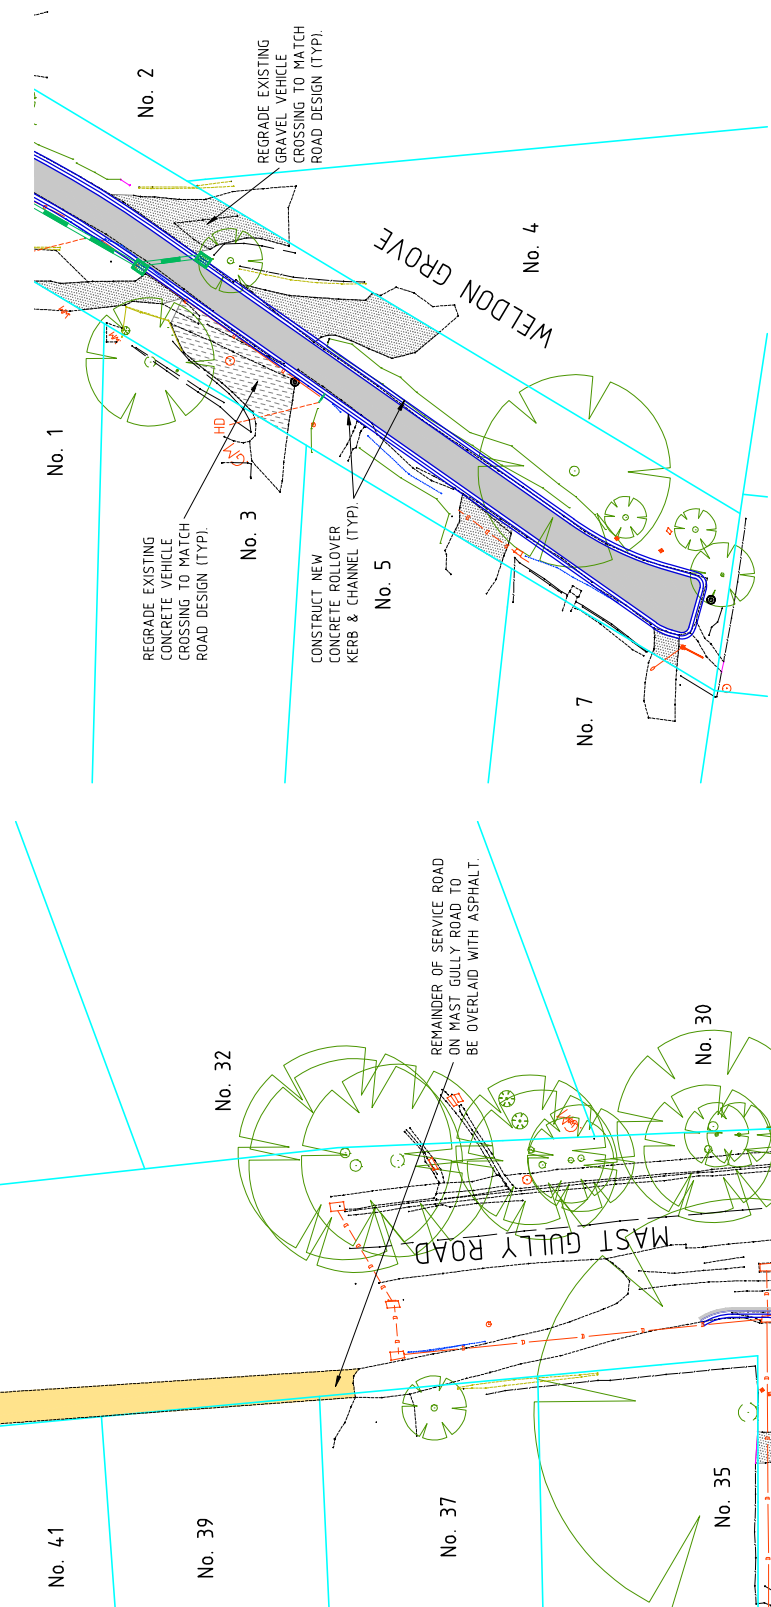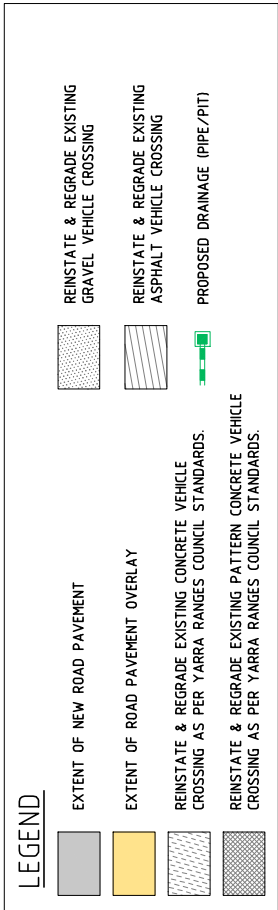


NOTE: ALL NOTED "ABANDONED" SERVICES INCLUDING GAS MAINS, WATER MAINS, ETC. - THE CONTRACTOR SHALL BE RESPONSIBLE & CONFIRM THAT THESE SERVICES ARE ABANDONED, INCLUDING LIAISING WITH THE RELEVANT AUTHORITY PRIOR TO COMMENCING CONSTRUCTION.

WARNING
BEWARE OF UNDERGROUND SERVICES
THE LOCATION OF UNDERGROUND SERVICES SHOWN ARE APPROXIMATE ONLY AND THEIR EXACT POSITION SHOULD BE PROVEN ON SITE. NO GUARANTEE IS GIVEN THAT ALL SERVICES ARE SHOWN. THE CONTRACTOR MUST VERIFY ALL SERVICES ON SITE PRIOR TO ANY EXCAVATION WORKS.




**DIAL BEFORE
YOU DIG**
www.1100.com.au

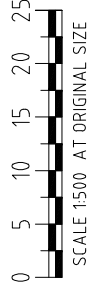


PRELIMINARY
DESIGN ONLY
NOT APPROVED FOR
CONSTRUCTION

[illegible]

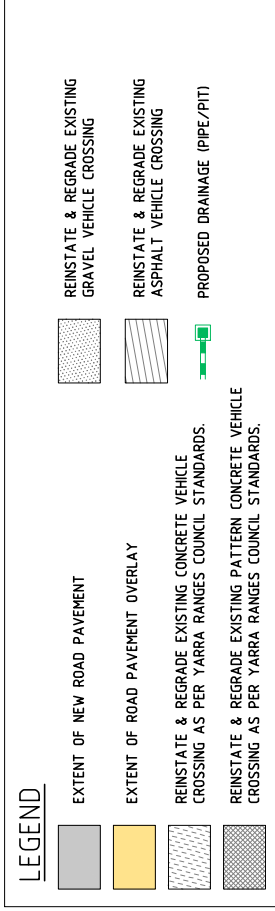

WARNING
BEWARE OF UNDERGROUND SERVICES
THE LOCATION OF UNDERGROUND SERVICES SHOWN ARE APPROXIMATE ONLY AND THEIR EXACT POSITION SHOULD BE PROVEN ON SITE. NO GUARANTEE IS GIVEN THAT ALL SERVICES ARE SHOWN. THE CONTRACTOR MUST VERIFY ALL SERVICES ON SITE PRIOR TO ANY EXCAVATION WORKS.

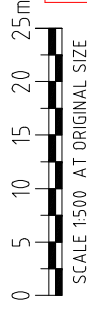

AMENDMENTS		LEGEND										YARRA RANGES COUNCIL	
DATE	REVISION											Project No.	Sheet No.	
		CONDITIONS	1	2	45



REINSTATE & REGRADE EXISTING GRAVEL VEHICLE CROSSING

REINSTATE & REGRADE EXISTING ASPHALT VEHICLE CROSSING



PROPOSED DRAINAGE (PIPE/PIT)

EXTENT OF NEW ROAD PAVEMENT

EXTENT OF ROAD PAVEMENT OVERLAY

REINSTATE & REGRADE EXISTING CONCRETE VEHICLE CROSSING AS PER YARRA RANGES COUNCIL STANDARDS.

REINSTATE & REGRADE EXISTING PATTERN CONCRETE VEHICLE CROSSING AS PER YARRA RANGES COUNCIL STANDARDS.

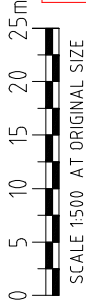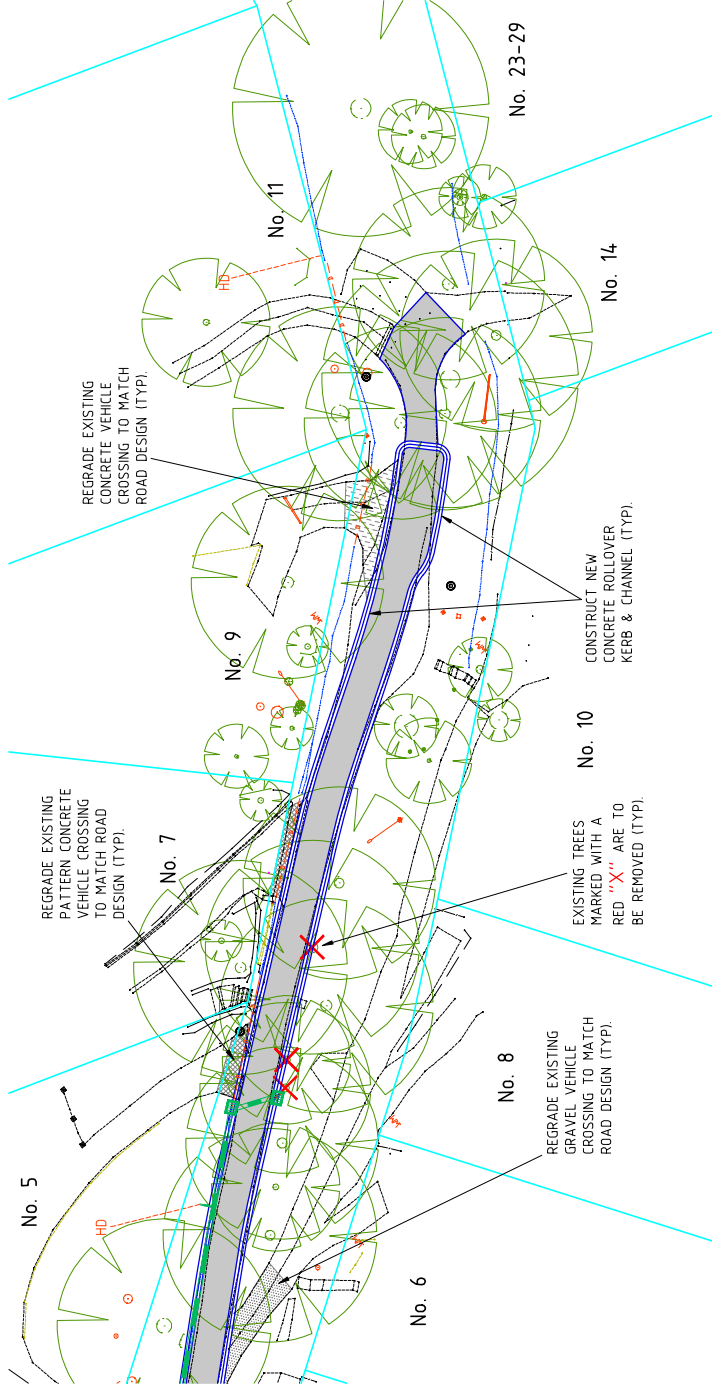

PRELIMINARY
DESIGN ONLY
NOT APPROVED FOR
CONSTRUCTION

NOTE:
ALL NOTED "ABANDONED" SERVICES INCLUDING GAS MAINS, WATER MAINS, ETC. ~ THE CONTRACTOR SHALL BE RESPONSIBLE & CONFIRM THAT THESE SERVICES ARE ABANDONED, INCLUDING LIAISING WITH THE RELEVANT AUTHORITY PRIOR TO COMMENCING CONSTRUCTION.

**DIAL BEFORE
YOU DIG**

www.1100.com.au

BEWARE OF UNDERGROUND SERVICES
ALL CONTRACTORS MUST BE AWARE OF THE LOCATION OF ALL SERVICES PRIOR TO ANY EXCAVATION WORKS.
NO EXACT POSITION SHOULD BE PROVIDED ON SITE.
THE CONTRACTOR MUST VERIFY ALL SERVICES ON SITE PRIOR TO ANY EXCAVATION WORKS.


YARRA RANGES COUNCIL

BELBROOK ROAD, UPWEY

ROAD UPGRADE

DETAIL PLAN

Yarra Ranges Council

Adopted And Location

A.H.D. Council

NGA94

CRE CONSULTING ENGINEERS PTY LTD.

704 MARY ALANER ROAD, MORKE PINNS, VIC 3009

PHONE: 0417 338 356

EMAIL: cre@creconsulting.com.au

CRE

CRE CONSULTING ENGINEERS PTY LTD.

704 MARY ALANER ROAD, MORKE PINNS, VIC 3009

PHONE: 0417 338 356

EMAIL: cre@creconsulting.com.au

CRE REVISION NO. P3

Total of Sheets

7

7

2755

Director Environment & Engineering