
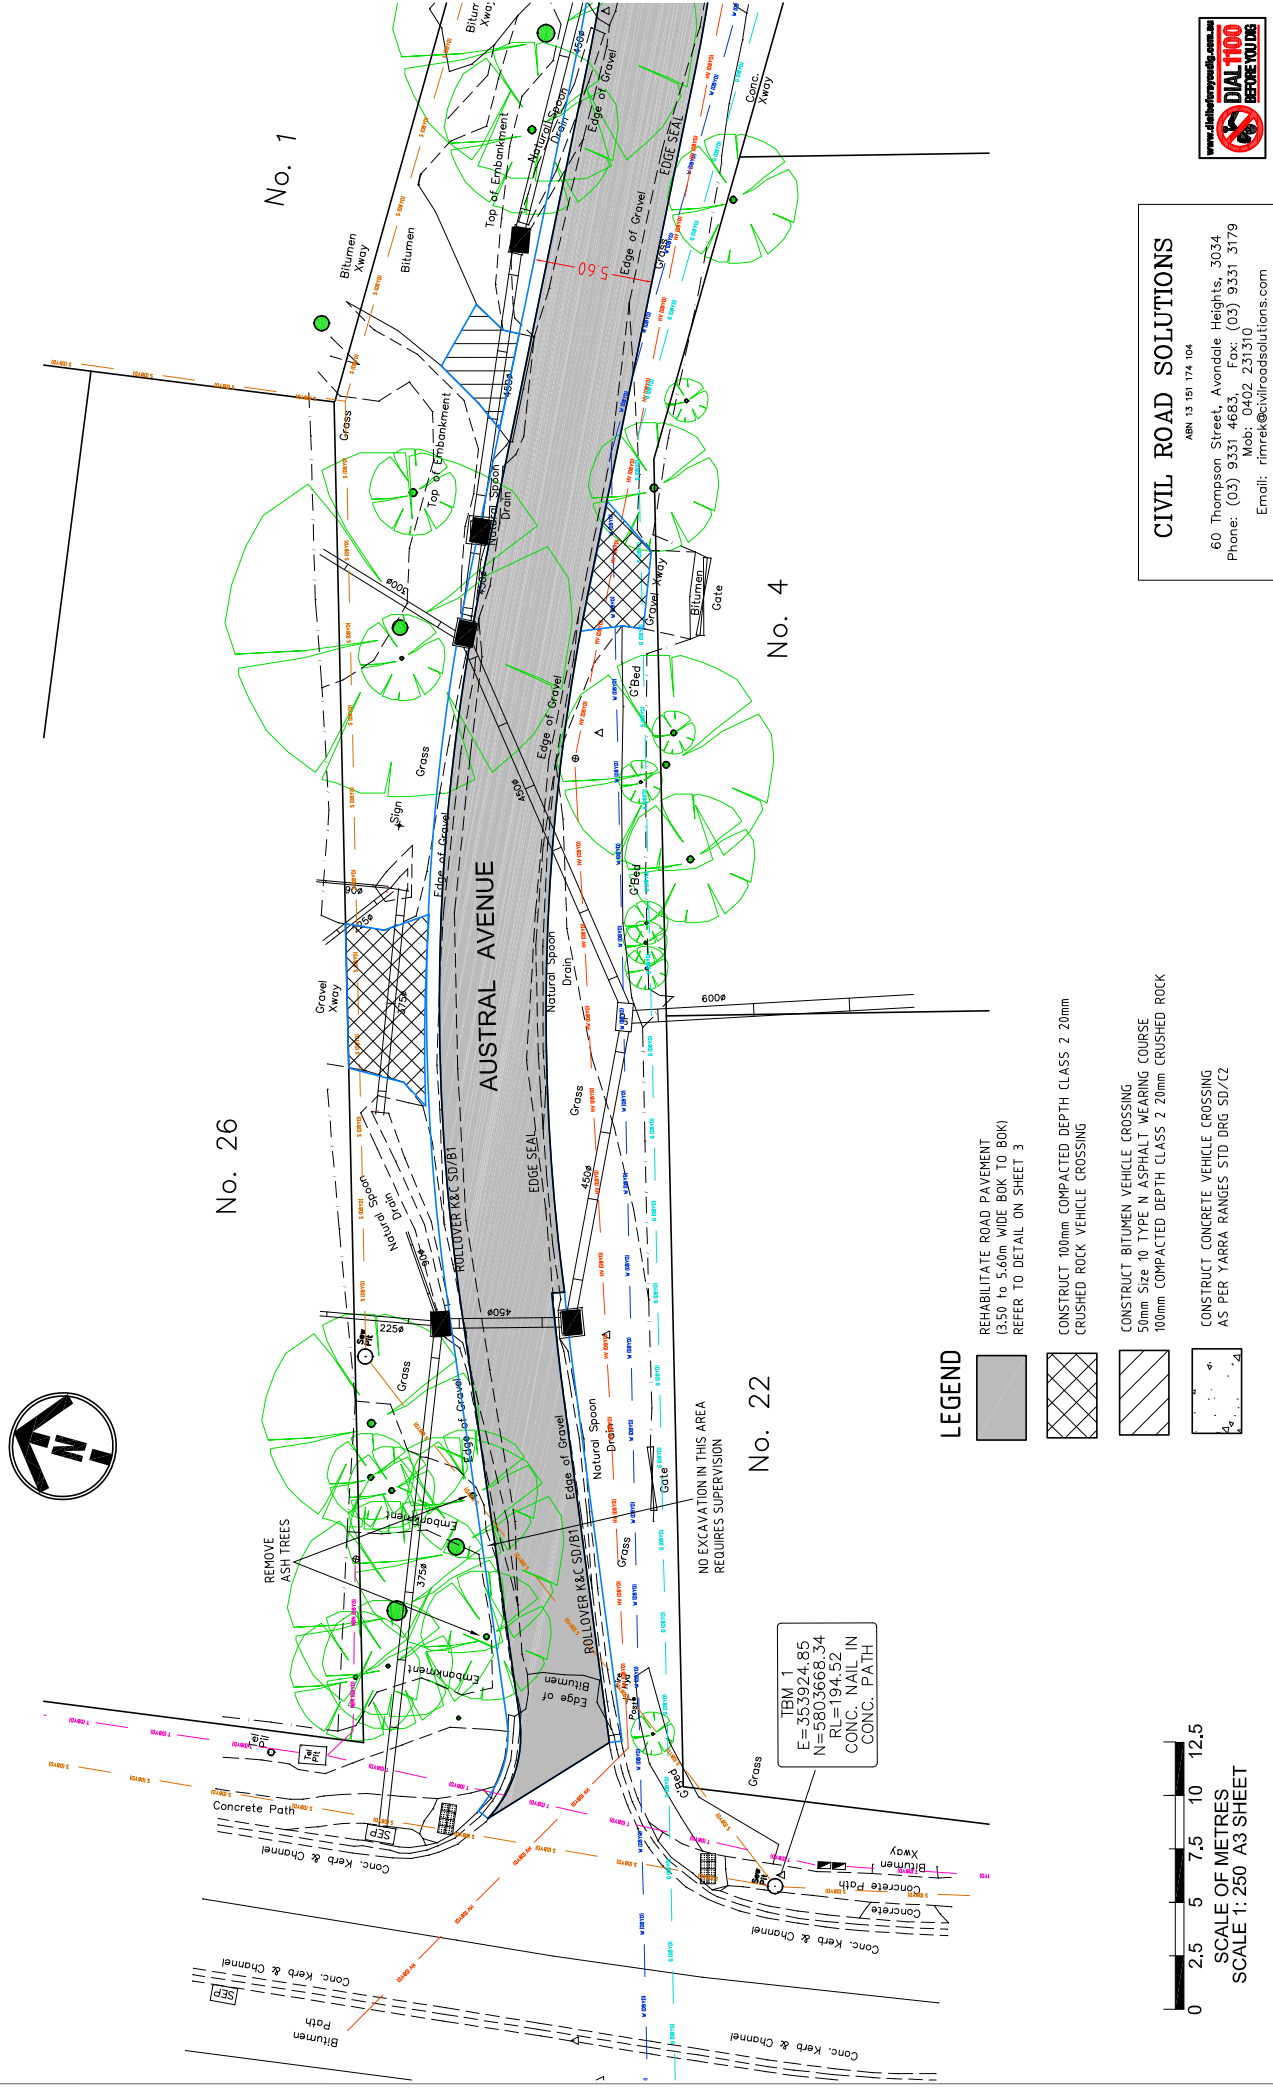


[illegible]

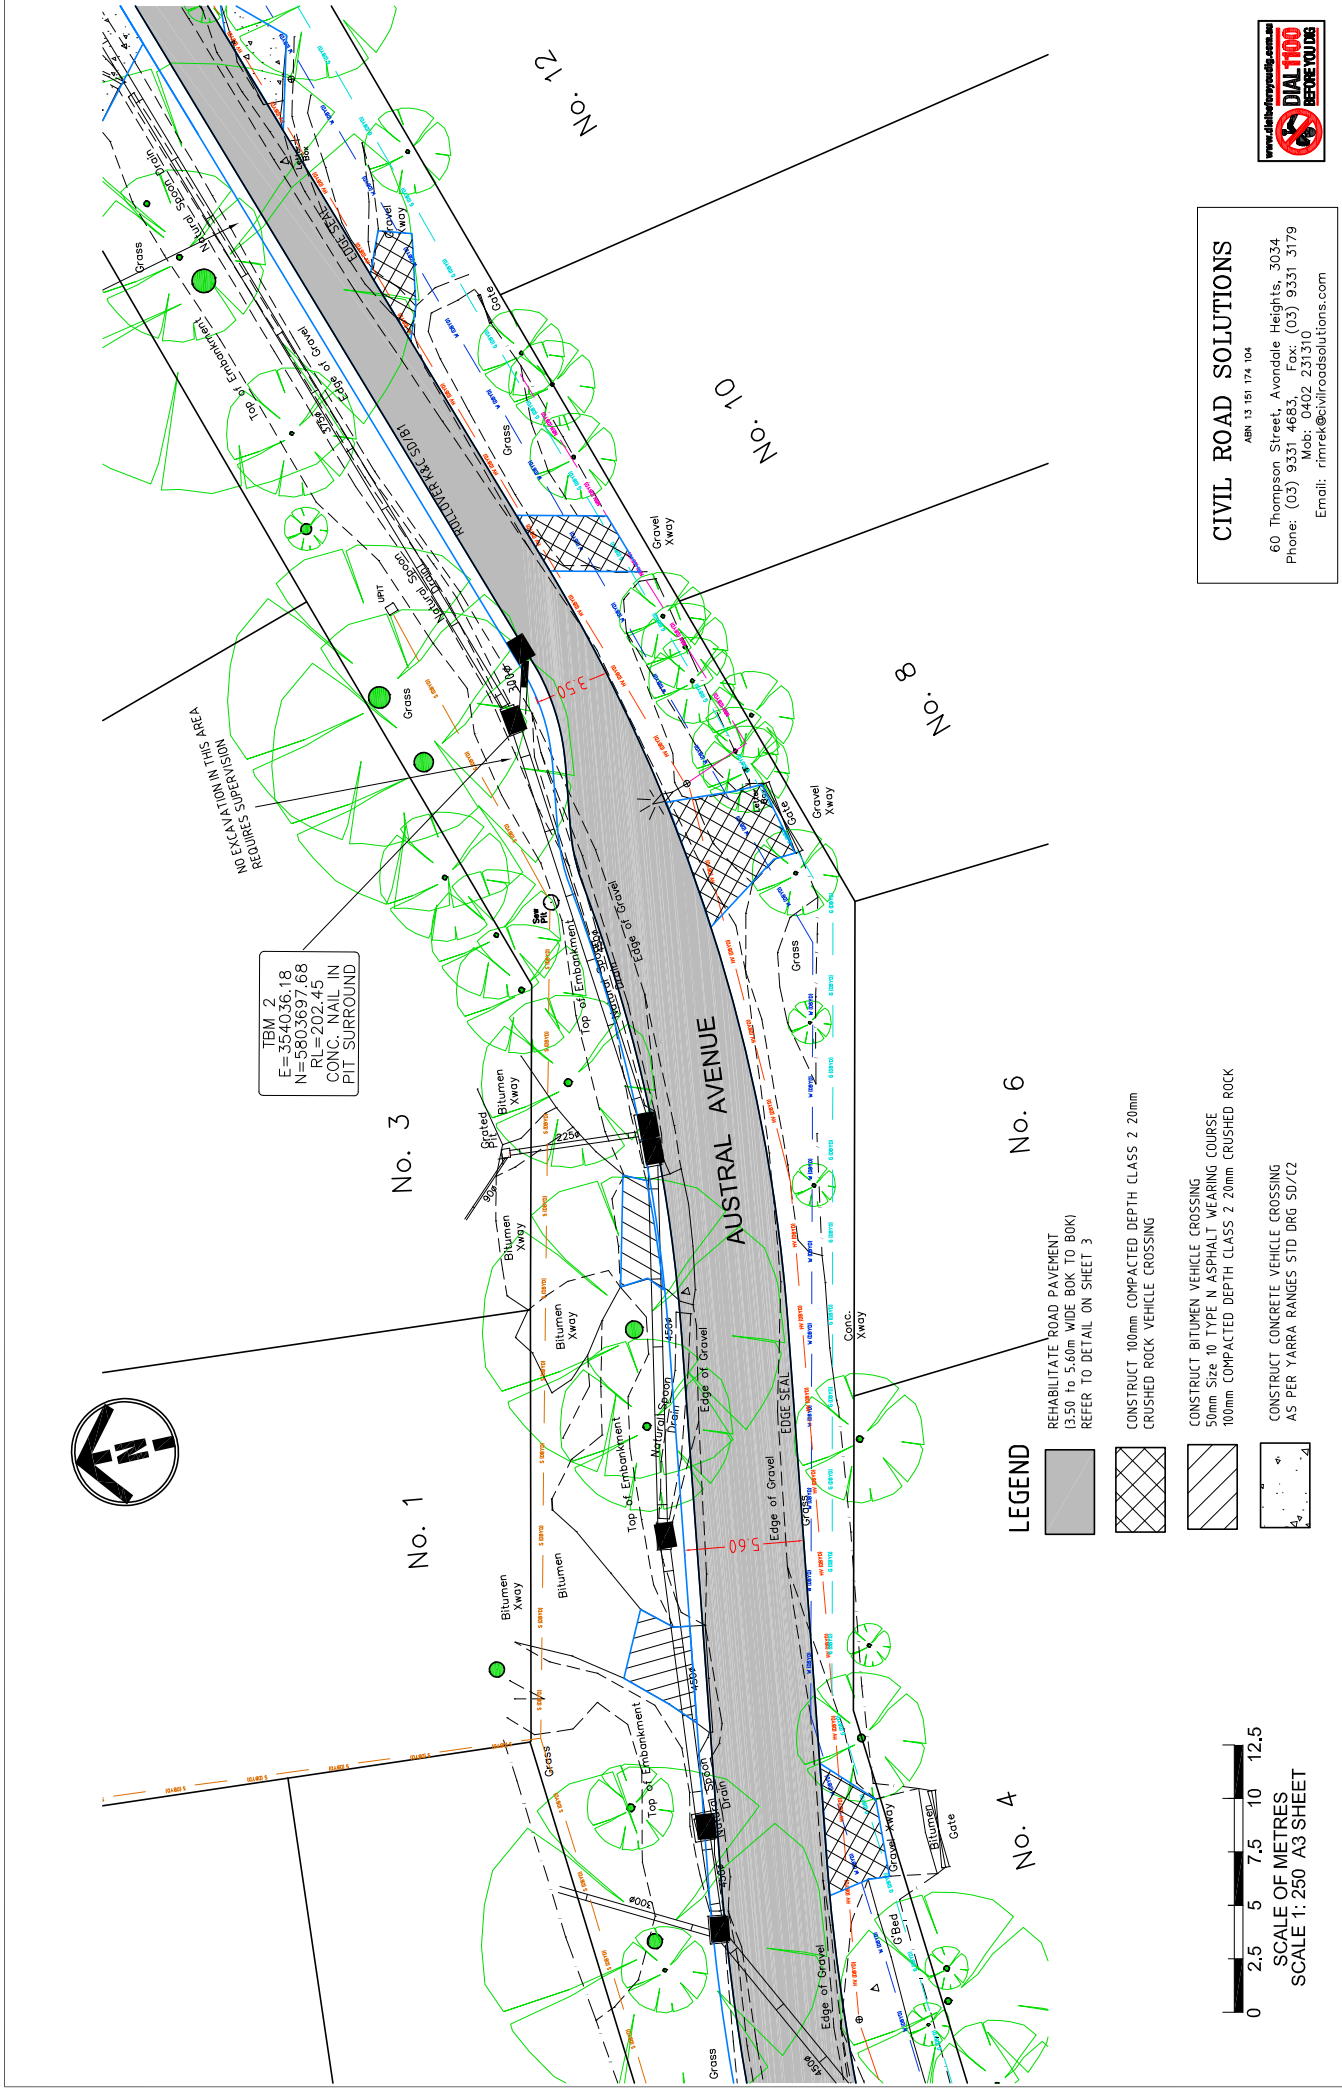

CIVIL ROAD SOLUTIONS

ABN 13 151 174 104
60 Thompson Street, Avondale Heights, 3034
Phone: (03) 9331 4683, Fax: (03) 9331 3179
Mob: 0402 231310
Email: rirmrek@civilroadsolutions.com

DIAL 1100
BEFORE YOU DIG

AMENDMENTS

DATE	REVISION	AUTHORISED

LEGEND

	Telecom Pole		Proposed K & Ch
	Telecom Pit		Asphalt Area
	Existing Drain Pits		Concrete Area
	Proposed Drain Pits		Gravel Area
	Proposed Drains		Tree to be removed
	Existing K & Ch		Survey Station

	SURVEY BY:	MOONLAND GROUP	SCALES
	PLAN BY:	CML ROAD SOLUTIONS	Plan: 1----
	CHECKED BY:	ROBERT IMREK	Cross Sections: 1----
	PROJECT ENGINEER:	ROBERT IMREK	Long Sections: 1----
	PLOT DATE:	16/6/2022	Details: A3
	COMPUTER REFERENCE NUMBER:	MSM 06 V09A	Date:

[illegible]

YARRA RANGES COUNCIL

AUSTRIAL AVENUE, UPWEY

ALEXANDER AVENUE TO ALPINE AVENUE

DETAIL PLAN

	Total No. of Sheets	Sheet No.
	5	2
		Drawing No.
		1353P3




0 2.5 5 7.5 10 12.5

SCALE OF METRES
SCALE 1: 250 A3 SHEET

CIVIL ROAD SOLUTIONS
ABN 13 151 174 104
60 Thompson Street, Avondale Heights, 3034
Phone: (03) 9331 4683, Fax: (03) 9331 3178
Mob: 0402 231310
Email: rimrek@civillroadsolutions.com




AMENDMENTS		LEGEND										YARRA RANGES COUNCIL					
DATE	REVISION											Scales		Checked by		Sheet No.	
												Plan by: MOONLAND GROUP		Checked by: —		5 3	
												Scale: 1:—		Approved: —		1353P3	
												Project Engineer: ROBERT MIREK		Manager: —		Infrastructure Services	
												Plot Date: 16/6/2022		Date: —		AMG	
												Computer Reference: 46.13075		Date: —		AMG	

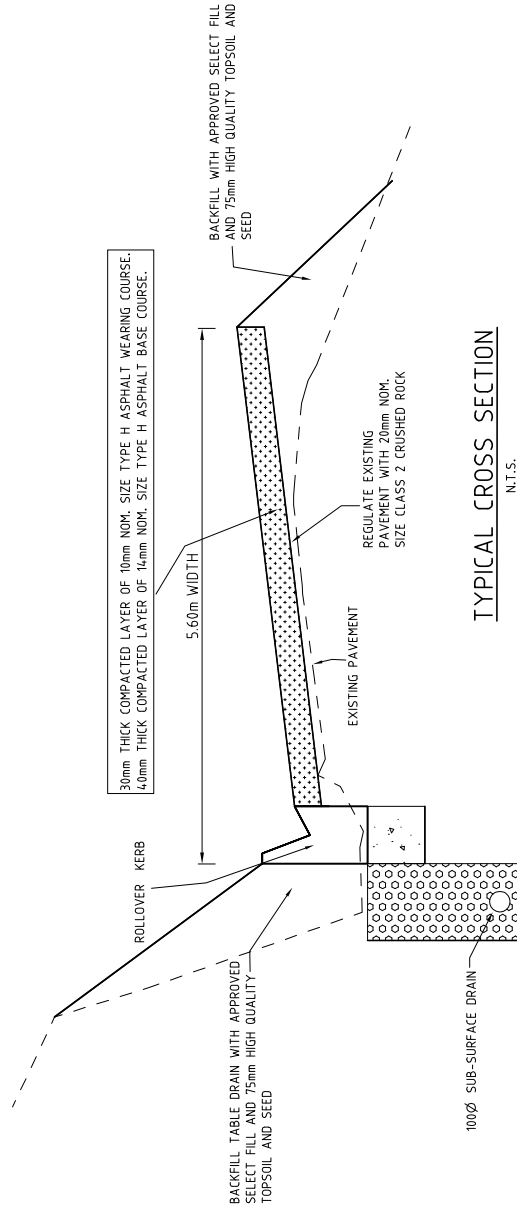

TYPICAL CROSS SECTION

N.T.S.

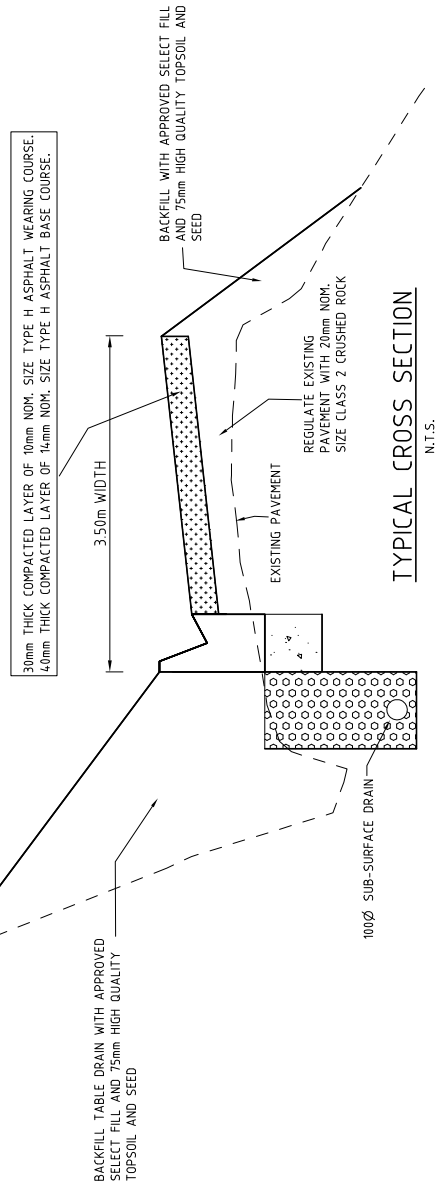

TYPICAL CROSS SECTION

N.T.S.

CIVIL ROAD SOLUTIONS

ABN 13 151 174 104

60 Thompson Street Avondale Heights 3034

9331 4683, Fax: (03) 9331 3179

Mob: 0402 231310

Email: rimrek@civilroadsolutions.com[illegible]